


DO NOT SCALE OFF THIS DRAWING
DO NOT SUBSTITUTE ANY OF THE PRODUCTS
OR MATERIALS.

1. This is a planning drawing and is intended for this use only; it must not be used for construction.
2. All dimensions are in MM and should be checked on site prior to commencement of work; do not scale off this drawing.
3. This drawing is to be read in conjunction with all other relevant information.
3. Discrepancies between drawings and information to be referred to Architect without delay.

Please also refer to the following drawing sets:
[01]-MB-DR-A-02042 - Demolitions
[02]-MB-DR-A-12042 - GA Plans
[30]-MB-DR-A-02042 - Phasing

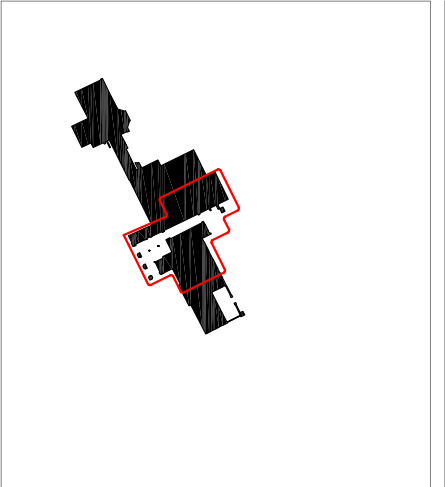

P03	KPT Planning Issue	10.07.24
P02	KPT Preliminary Issue	28.06.24
P01	Initial Issue	29.04.24
Revision	Description	Date



AV PILSBURY THOMAS ARCHITECTS
HONEYLANDS RADWINNTER SAFFRON WALDEN ESSEX
CB10 2JY 01799 599208 | info@kptco.uk | kptco.uk

Client
The Door UK Ltd

Project
Temple Dinsley
Preston, Hitchin,
Hertfordshire, SG4 7RT


Drawing title
Demolitions Plans:
Main Building:
Level B1: East Annexe
Purpose of issue
Planning

Job no. Status Scale @ A2
641 SO 1:100

Drawn by Checked by
RH -

Date Revision
29.04.24 P03

Drawing number
641-KS-01-MB-DR-A-02042

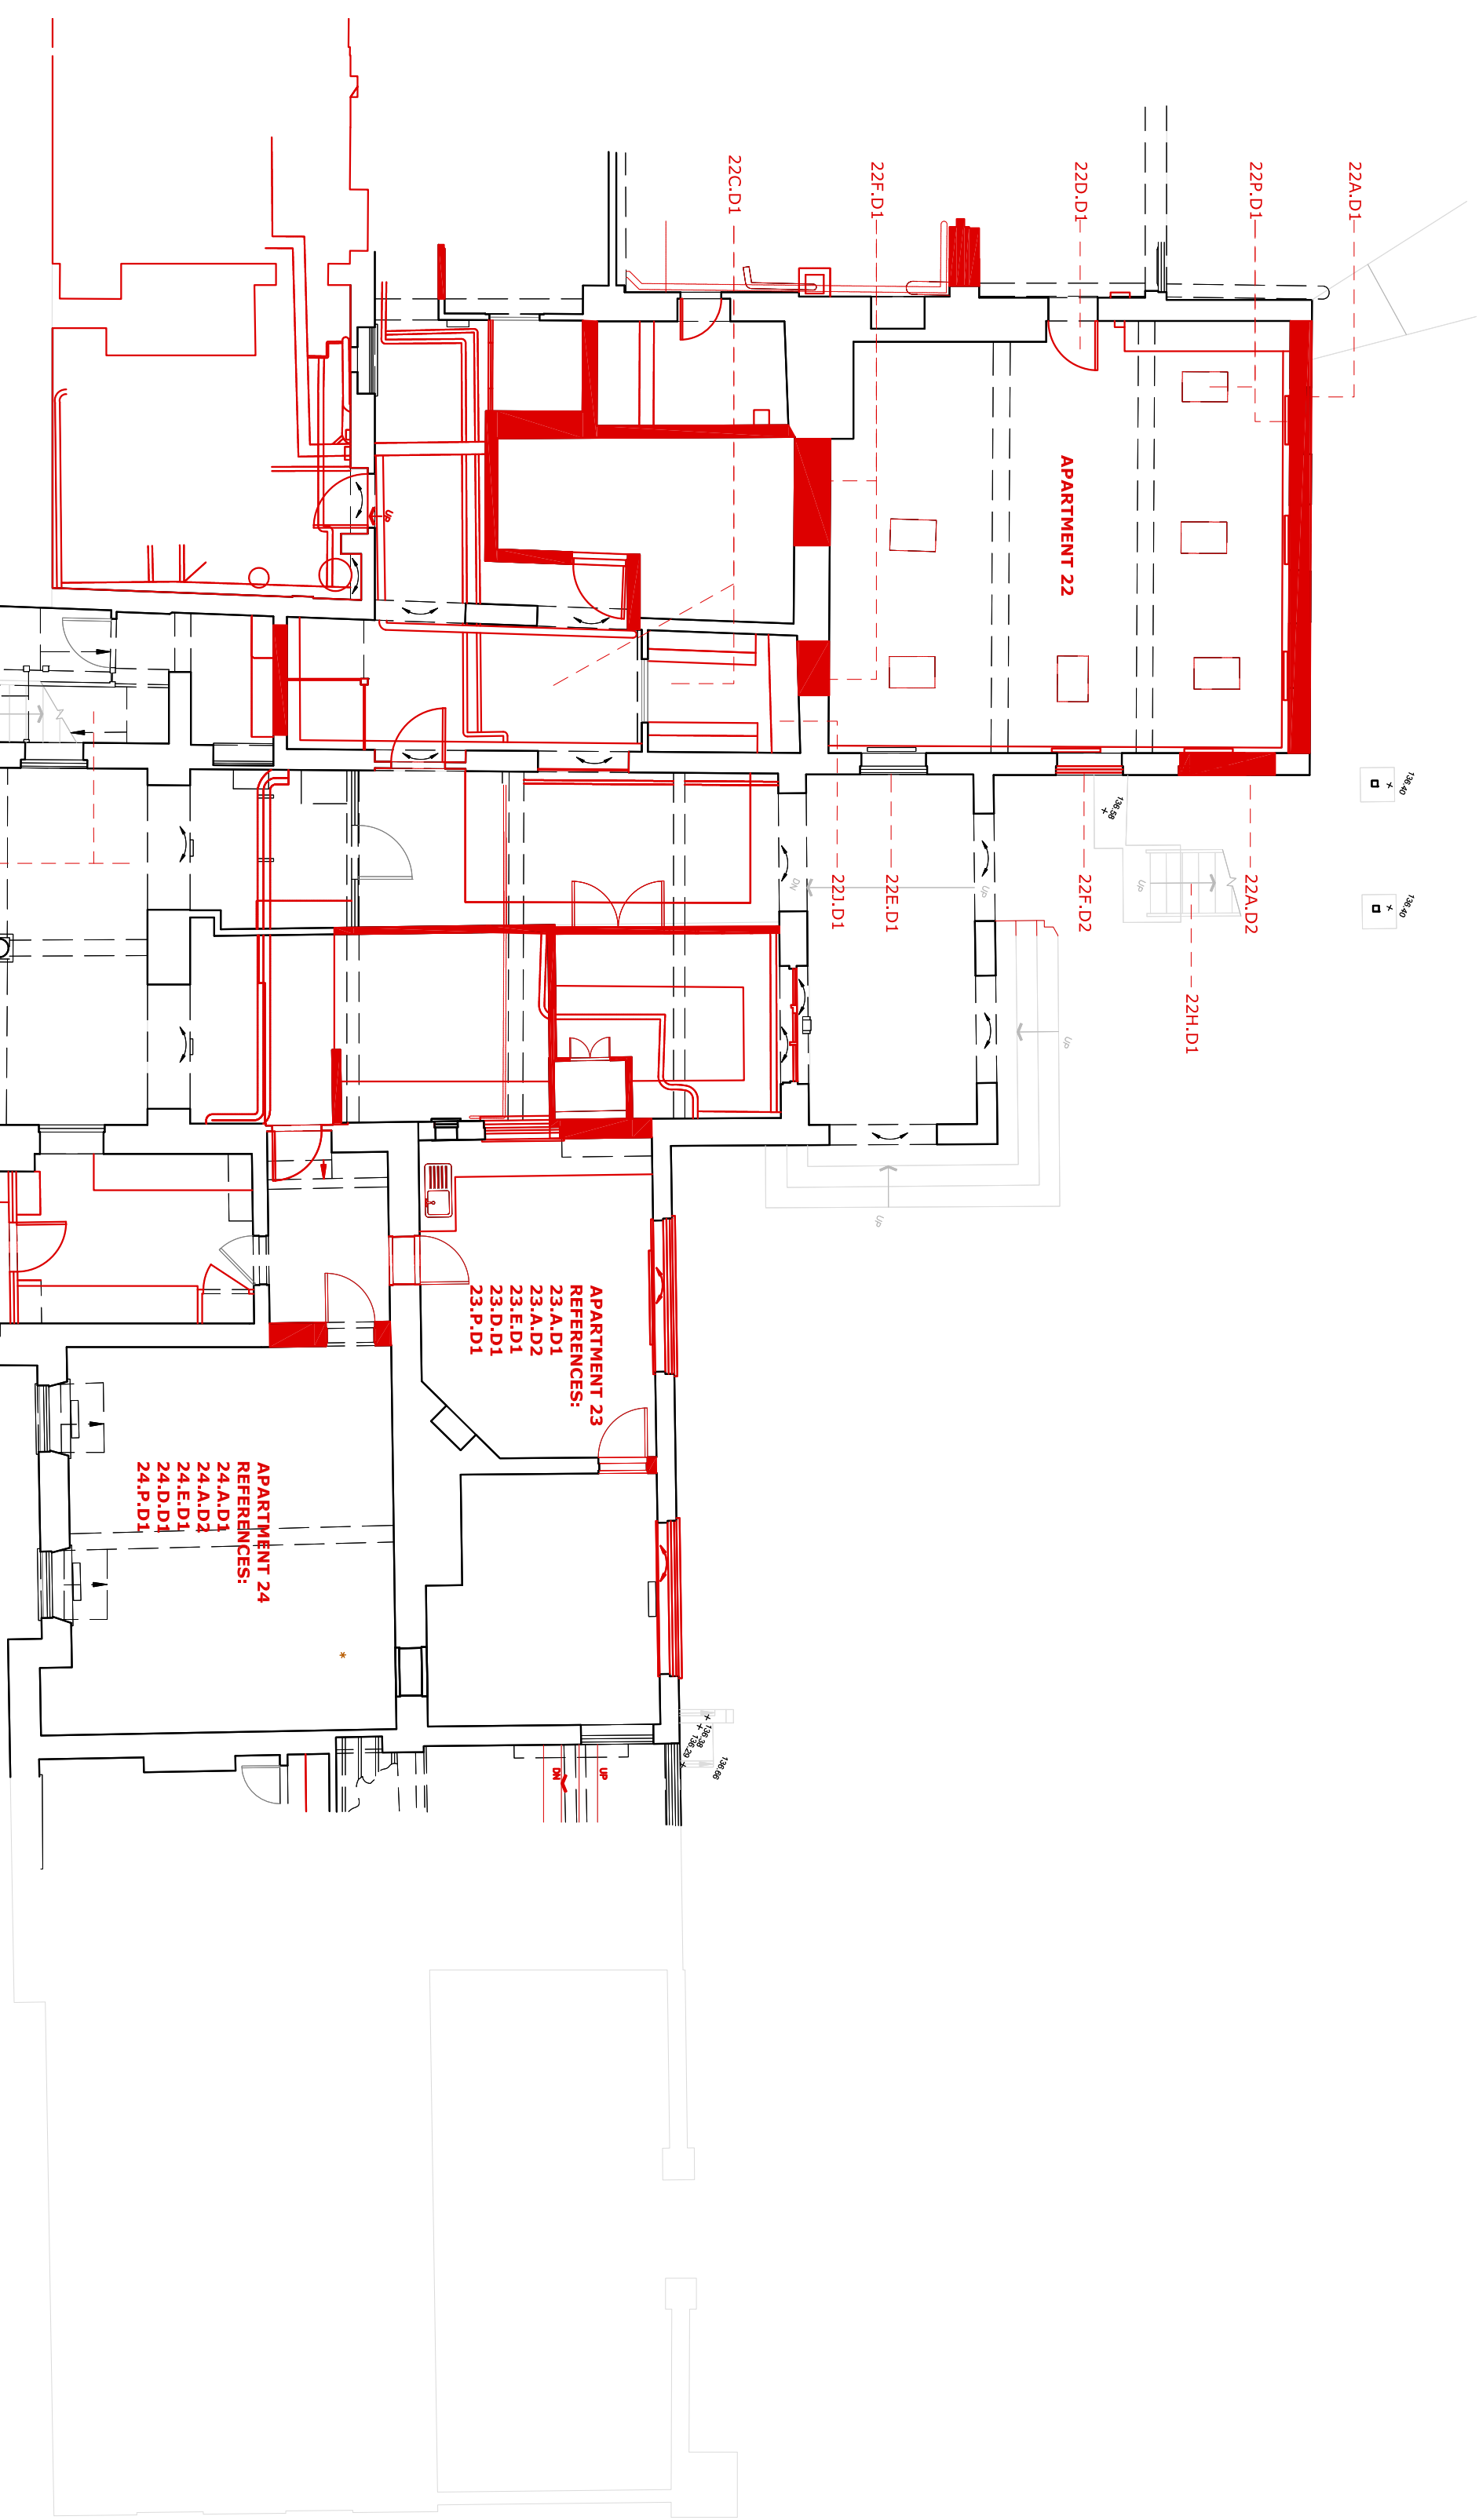

Continued on
01-MB-DR-A-02033

Continued on
01-MB-DR-A-02050