


| LEGEND      |                |
|-------------|----------------|
| <div></div> | Demolition     |
| <div></div> | To be retained |

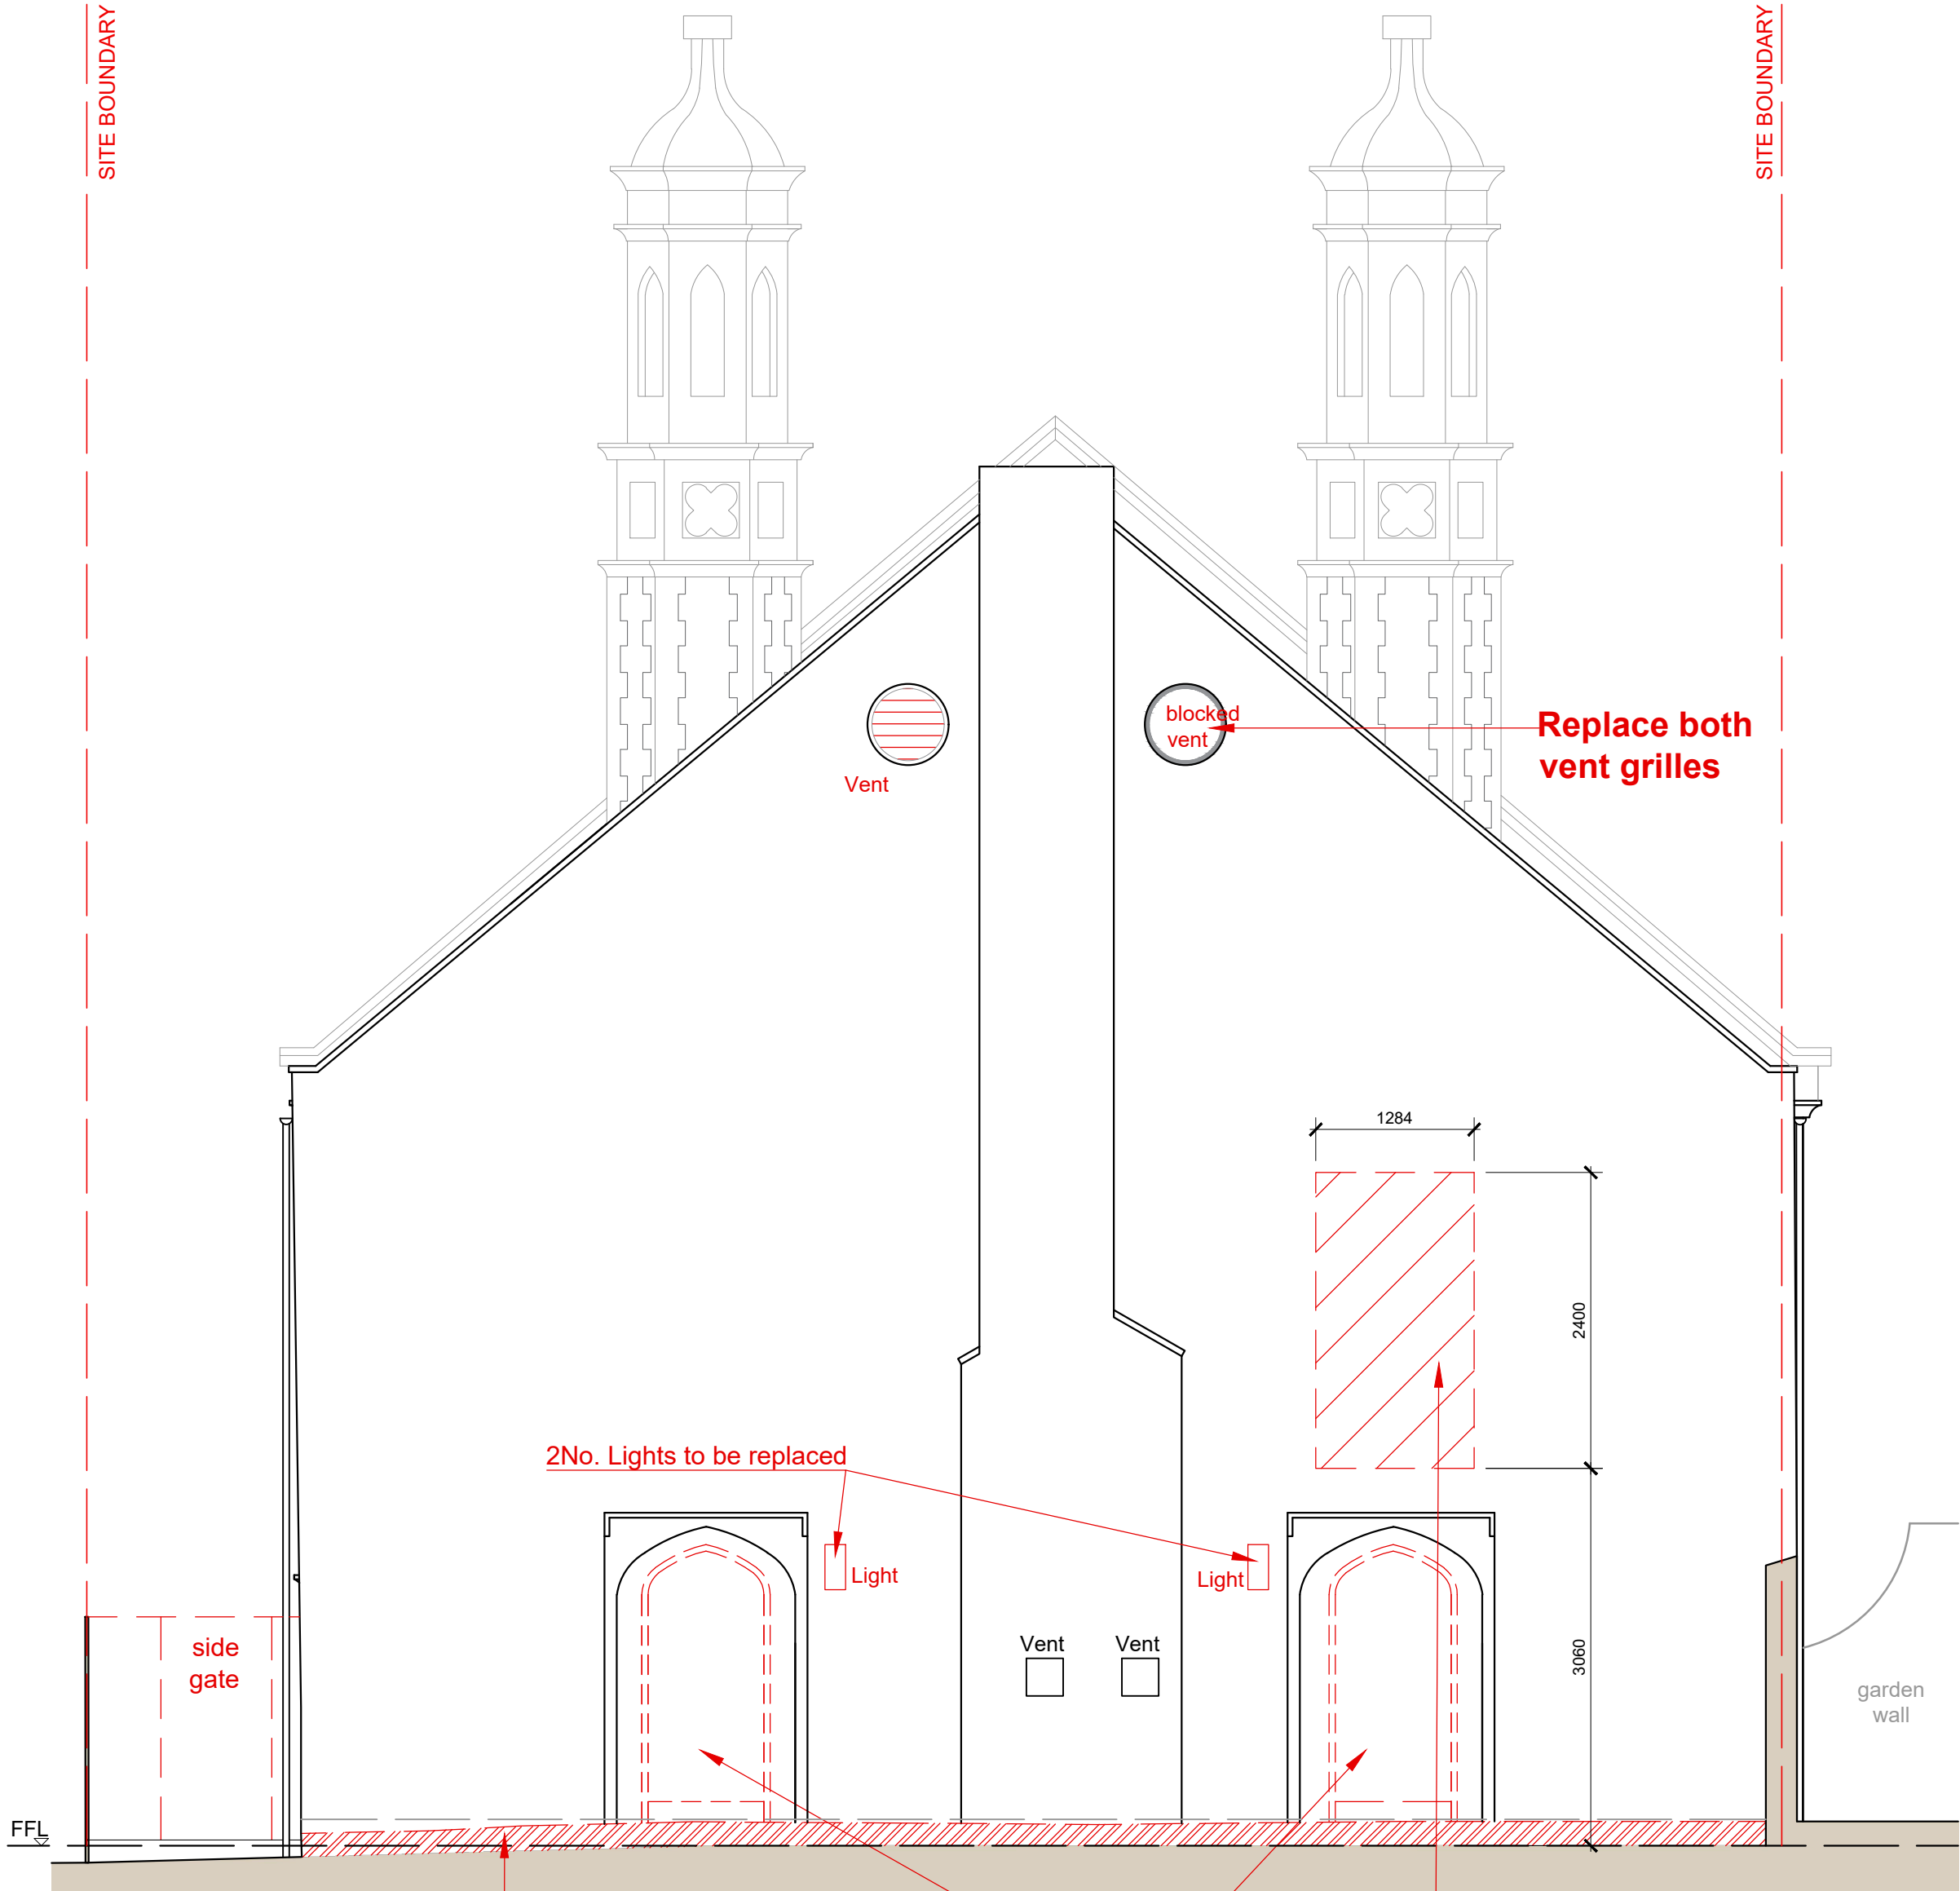


NORTH WEST  
(REAR) ELEVATION



SOUTH WEST  
(SIDE) ELEVATION

DEMOLITION ELEVATIONS

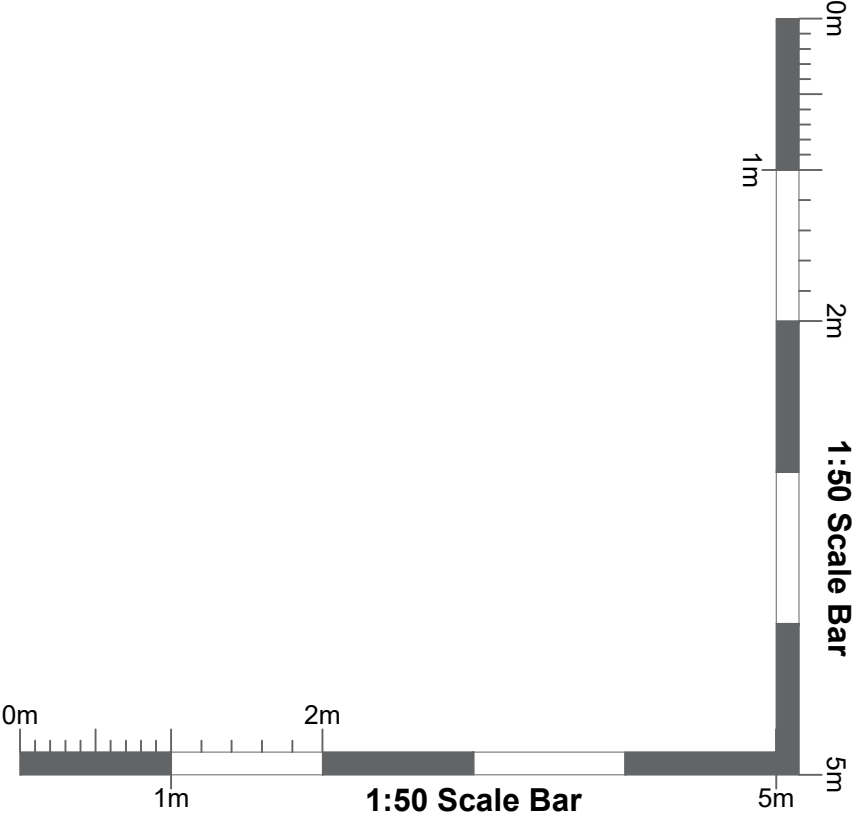

|   |                |            |     |
|---|----------------|------------|-----|
| PL1 For planning approval   |                | 01.06.2026 | CB  |
| REV   | DATE           |            | BY  |
| BALDOCK METHODIST CHURCH (FORMER)   |                |            |     |
| 15 WHITEHORSE STREET   |                |            |     |
| BALDOCK SG7 6QB   |                |            |     |
| REFURBISHMENT & ALTERATIONS   |                |            |     |
| Demolition   |                |            |     |
| North West and South West elevations   |                |            |     |
| PROJECT NUMBER   |                |            |     |
| 20260106_BM001   |                |            |     |
| DRAWING REFERENCE   |                |            | REV |
| MP-BMC-ZZ-DR-A-015   |                |            | PL1 |
| DRAWN / DATE   | CHECKED / DATE | SCALE      |     |
| CB / MAY 26   | AR / MAY 26    | 1:50@A1    |     |
| PLANNING ISSUE   |                |            |     |
| Written dimensions to be taken. Do not scale off the drawings. Any discrepancies written or scaled should be brought to the attention of the architect immediately. All drawings should be read together and in conjunction with relevant related specifications, room data sheets and all other consultant's information. |                |            |     |