

LEGEND

New structural columns in FR casing


New structural beams in FR casing

New structural wall

Joist span direction

Grid reference

Refer to Structural Engineer's Preliminary Calculations for detail (Gyouri Self Consulting Engineers. Project Ref 18210NA)

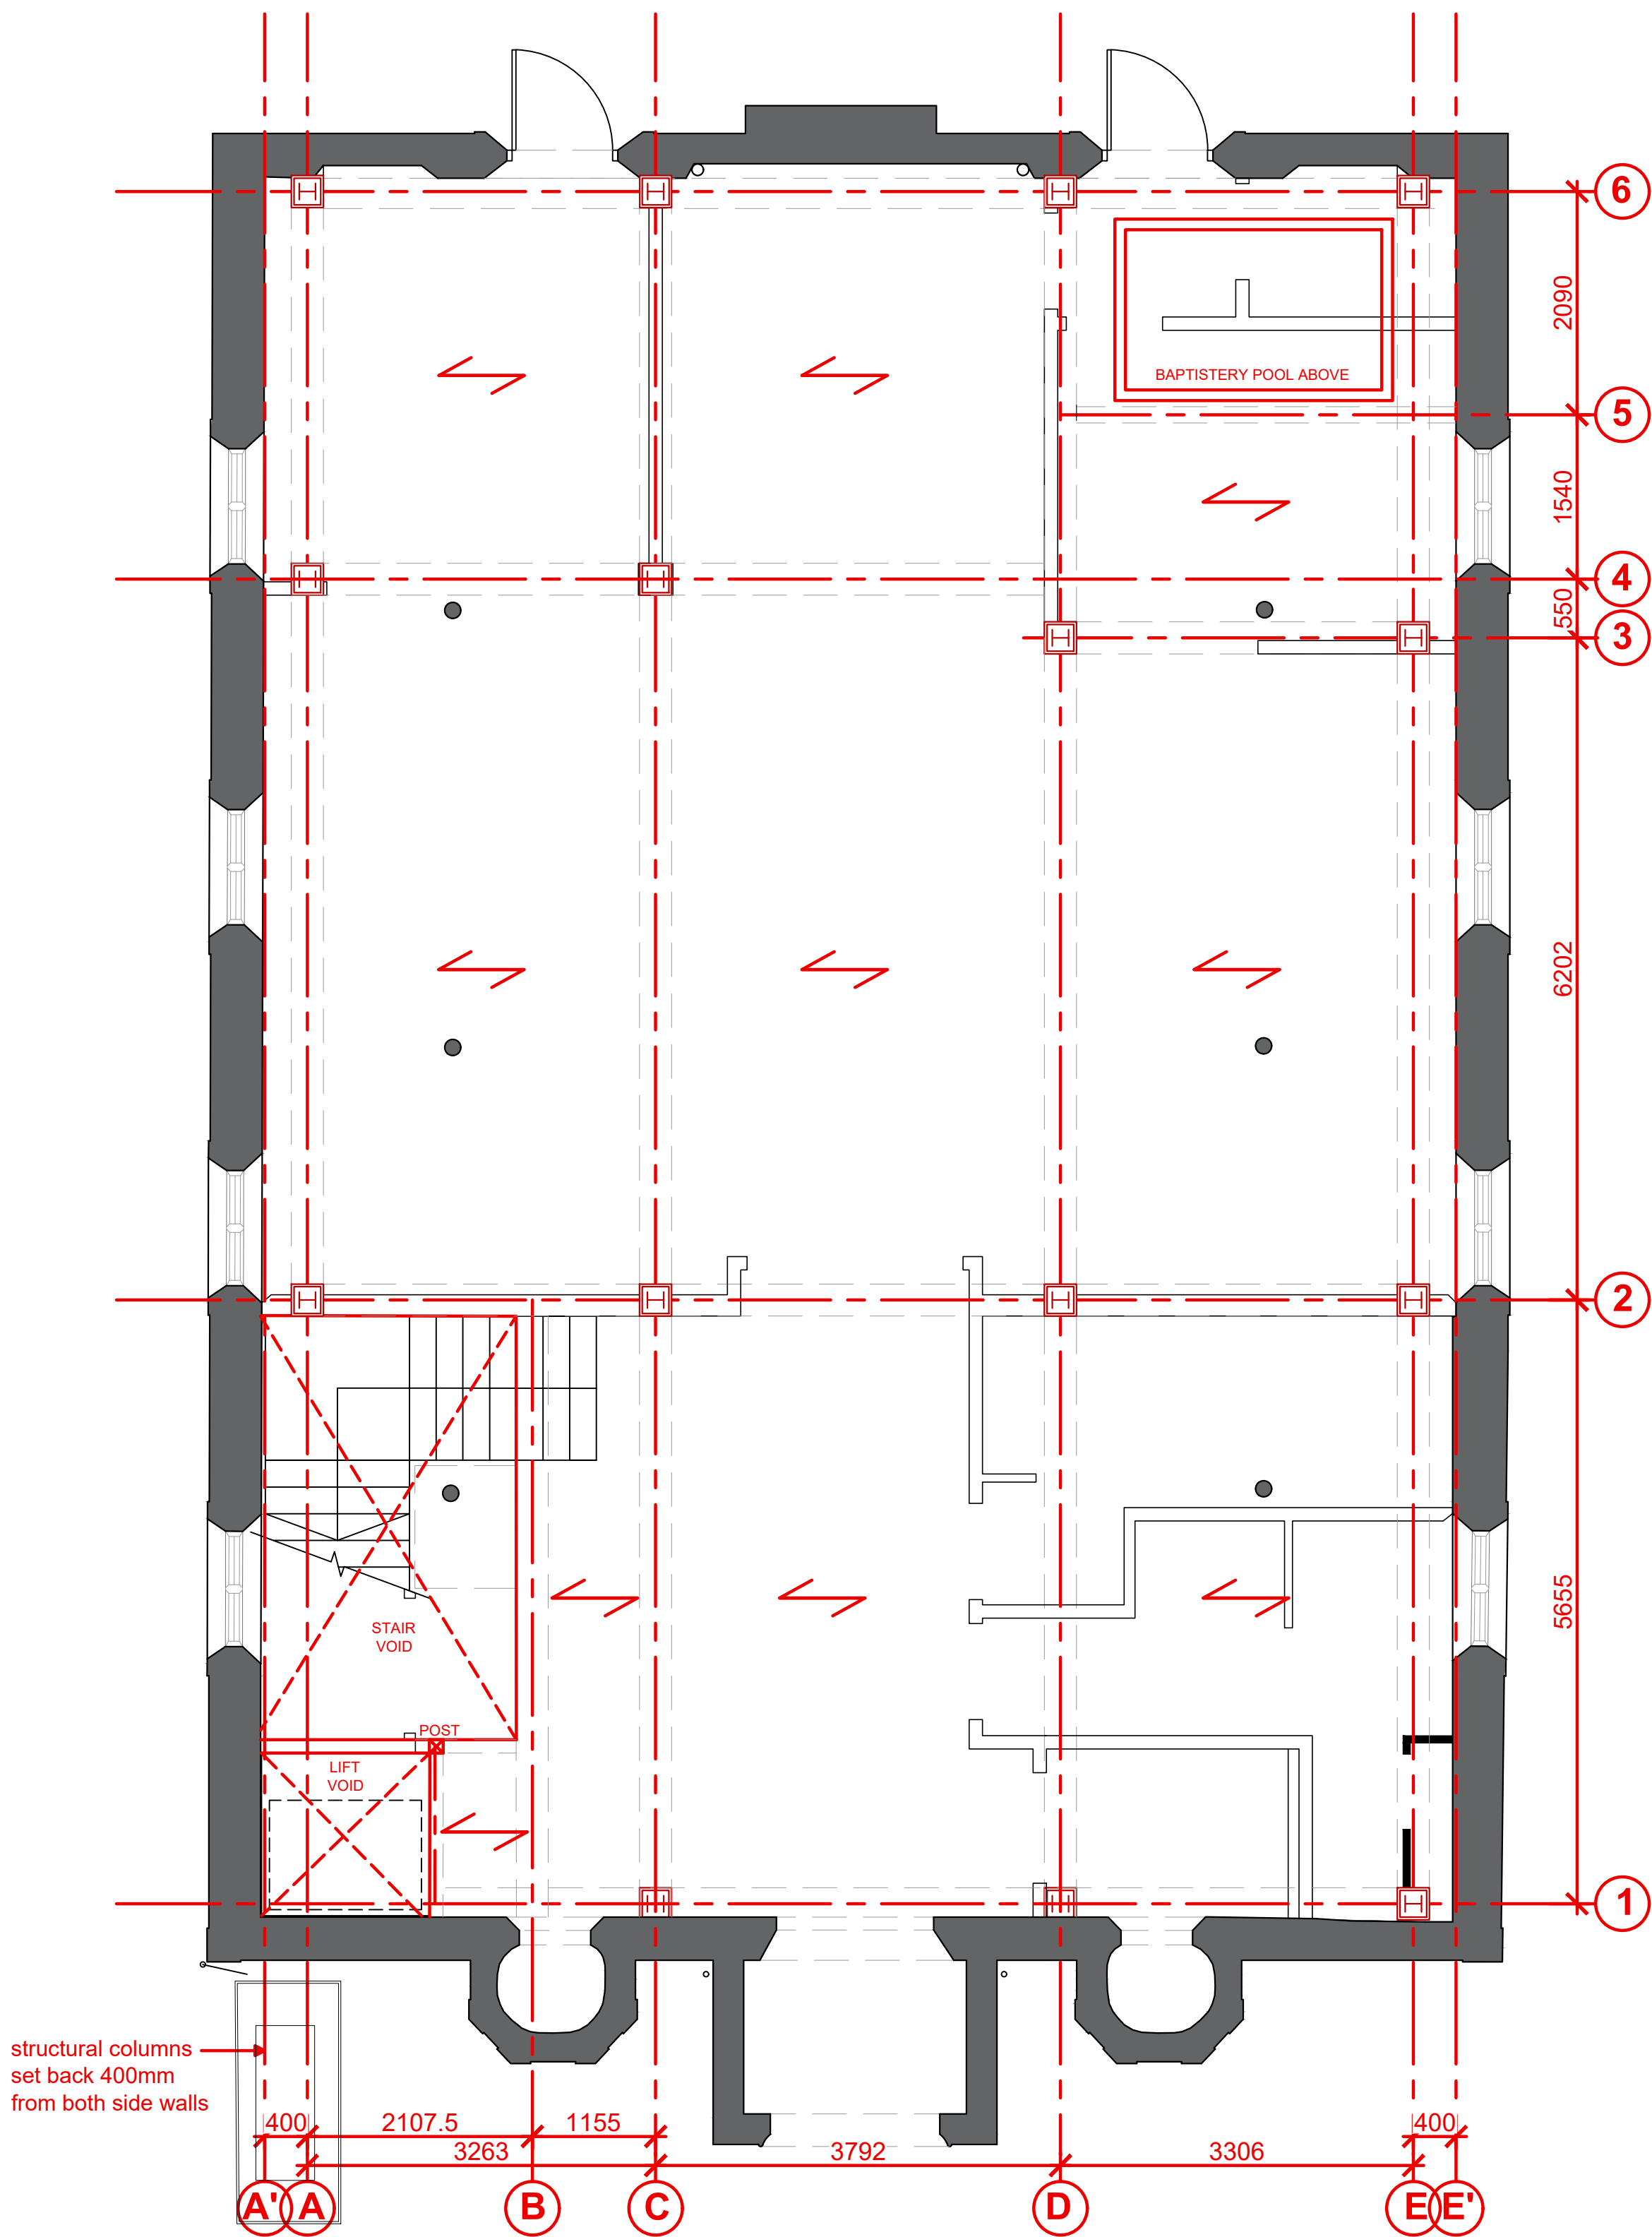

PL1 For planning approval		01.06.2026	CB
REV		DATE	BY

BALDOCK METHODIST CHURCH (FORMER)
15 WHITEHORSE STREET
BALDOCK SG7 6QB
REFURBISHMENT & ALTERATIONS

Proposed
New first floor structure

PROJECT NUMBER
20260106_BM001

DRAWING REFERENCE		REV
MP-BMC-00-DR-A-050		PL1

DRAWN / DATE	CHECKED / DATE	SCALE
CB / MAY 26	AR / MAY 26	1:50@A1

PLANNING ISSUE

Written dimensions to be taken. Do not scale off the drawings. Any discrepancies written or scaled should be brought to the attention of the architect immediately. All drawings should be read together and in conjunction with relevant related specifications, room data sheets and all other consultant's information.

PROPOSED NEW FLOOR STRUCTURE

