



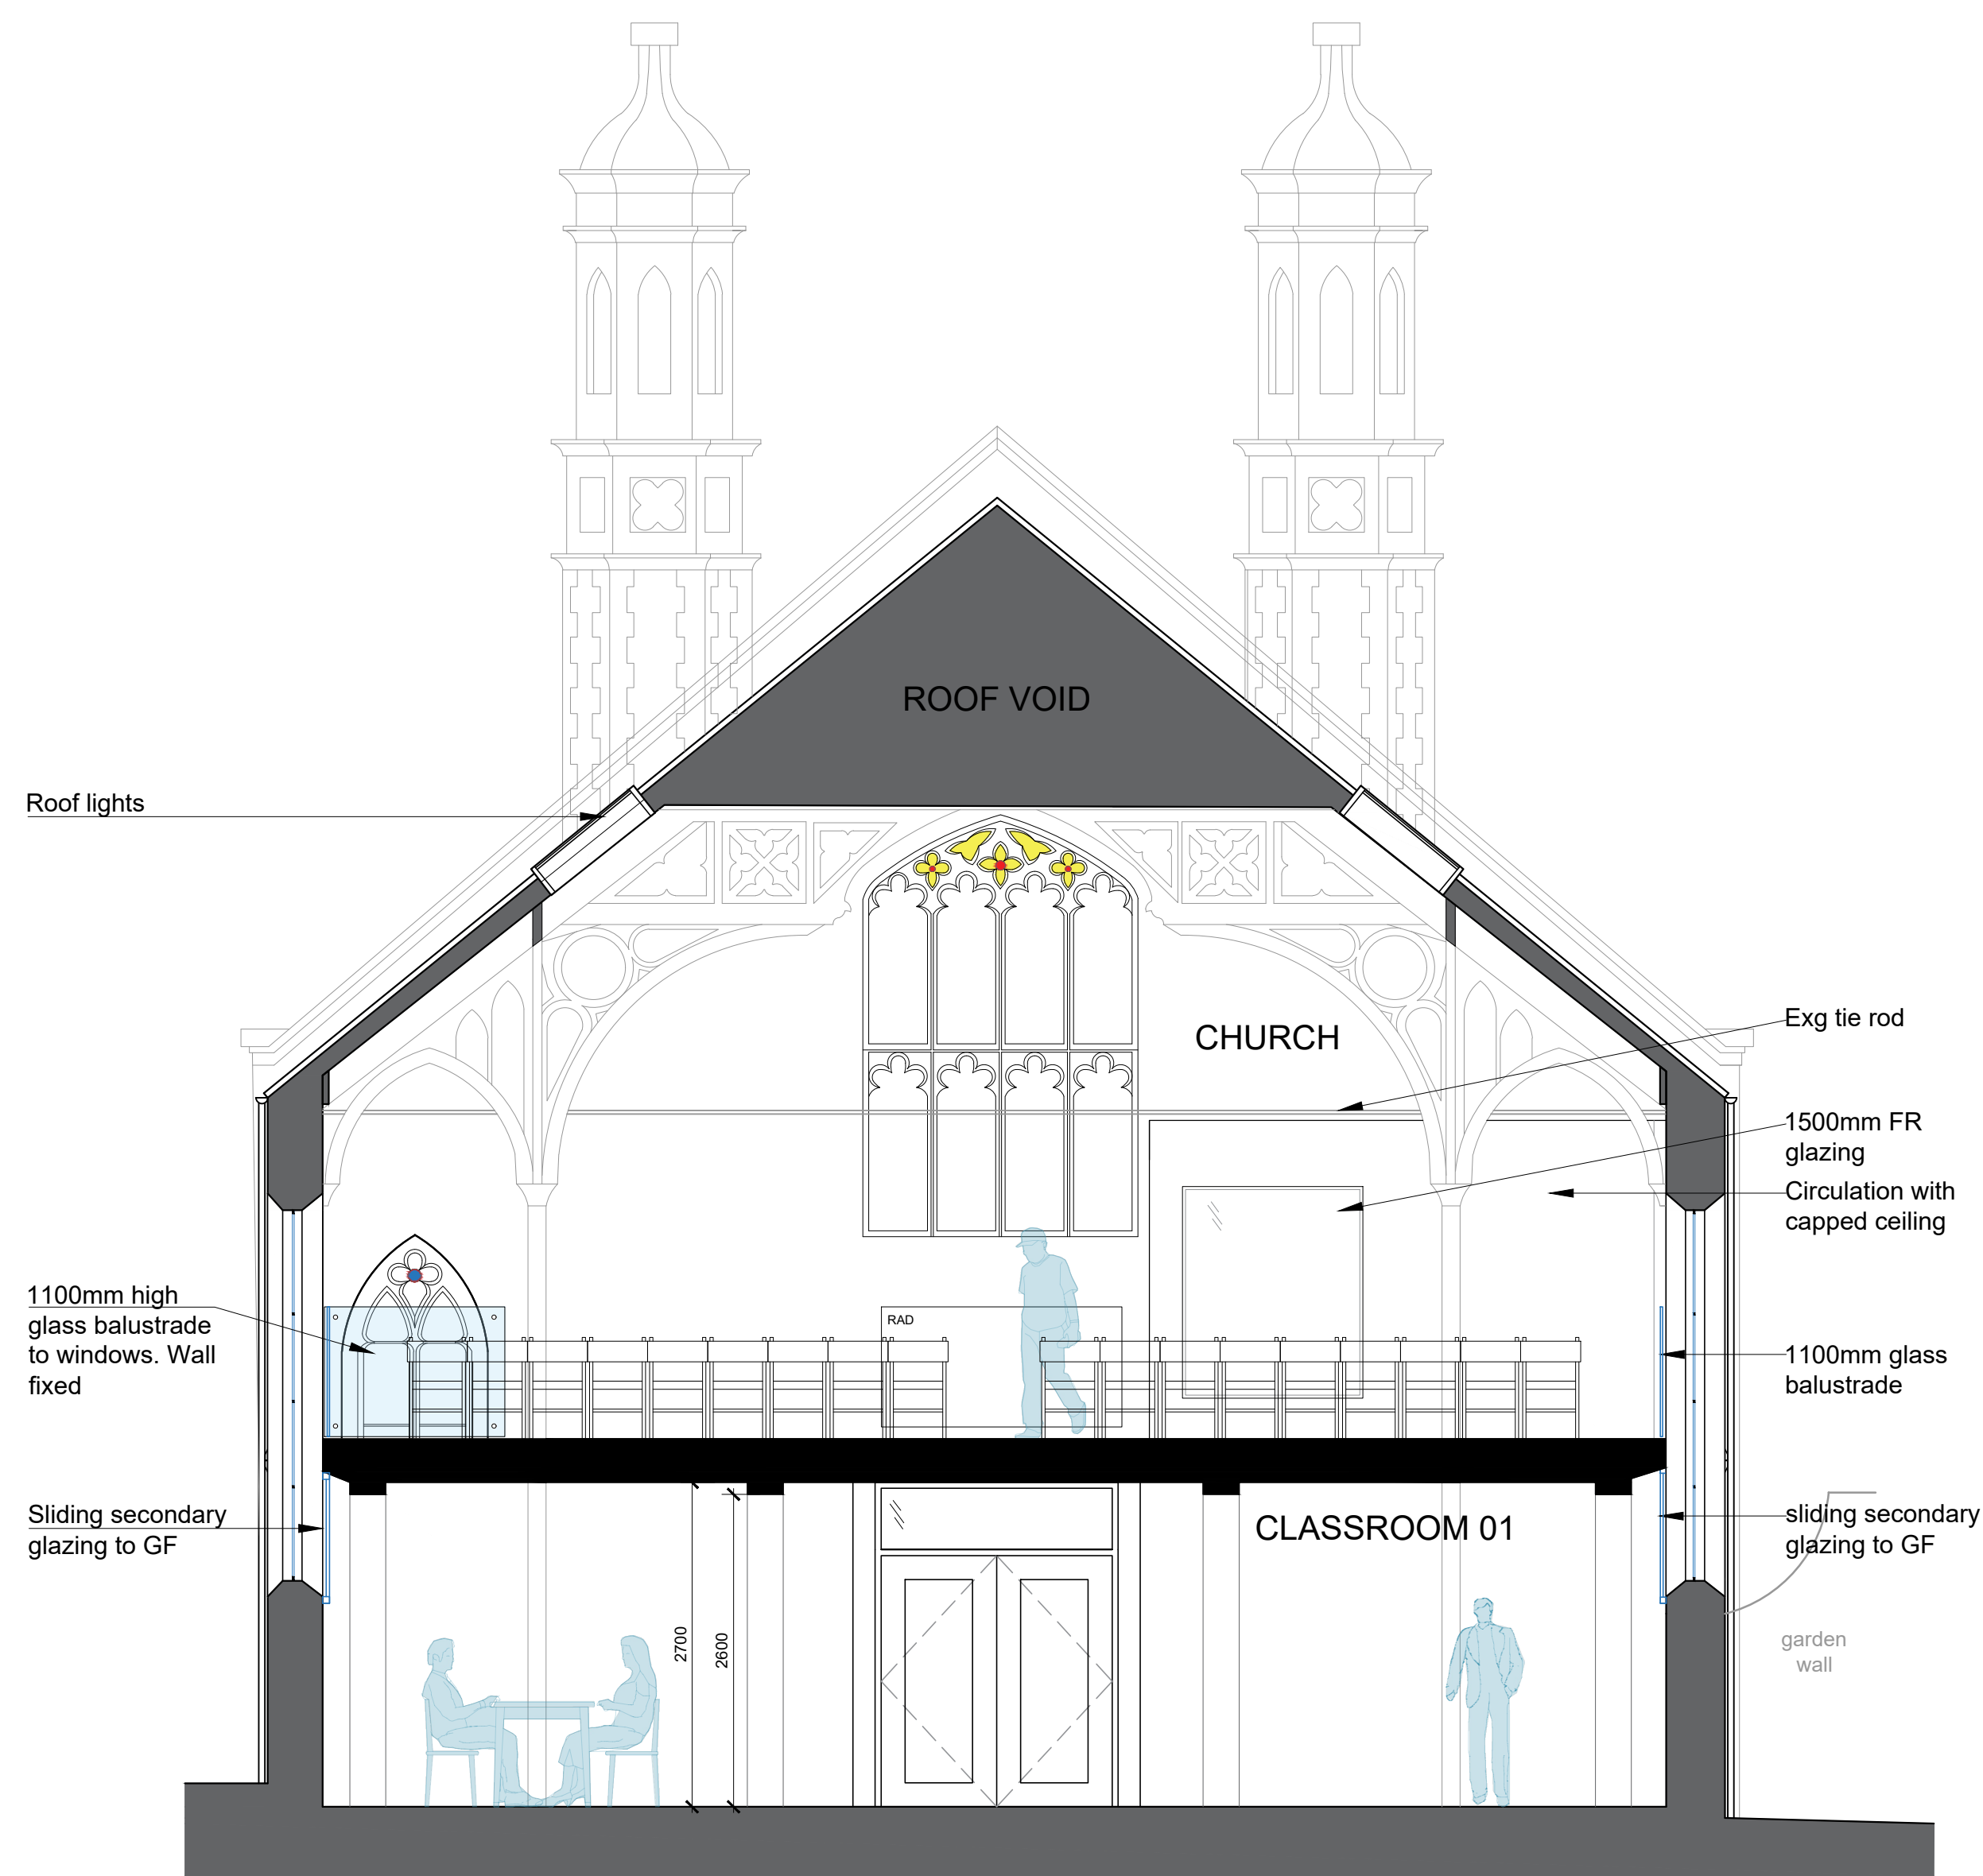


SECTION
C-C

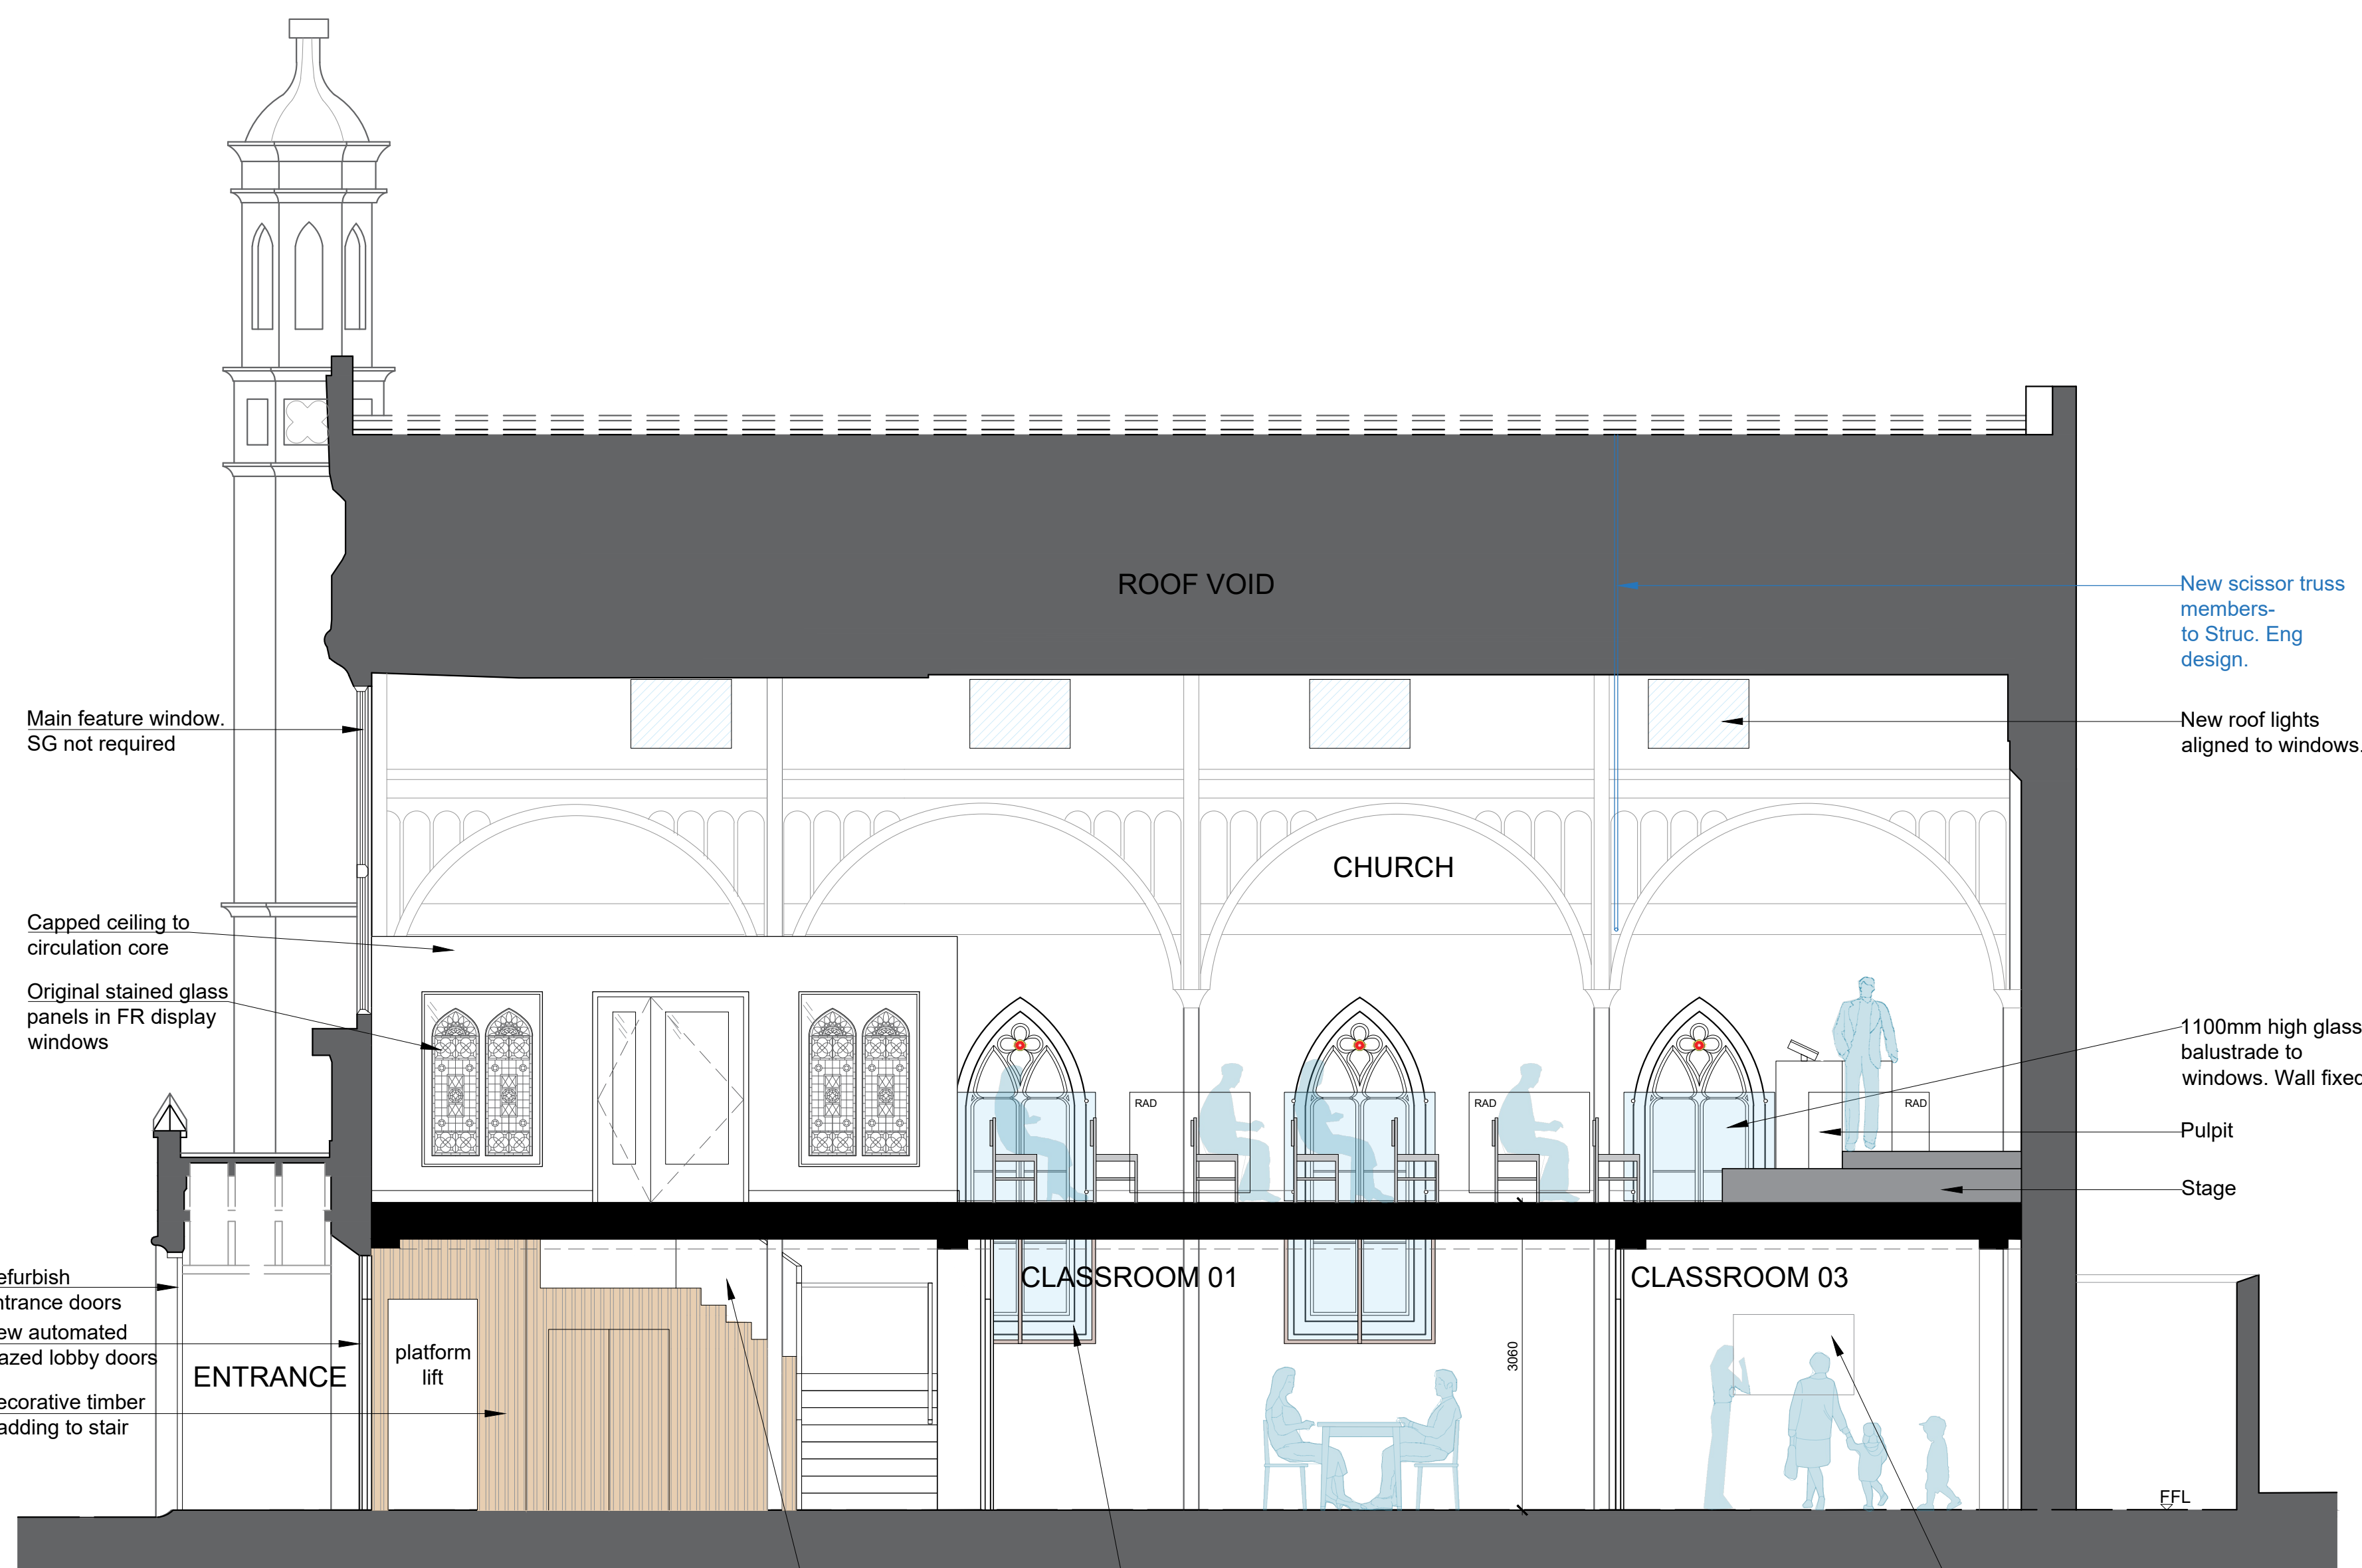

SECTION
D-D

PROPOSED SECTIONS

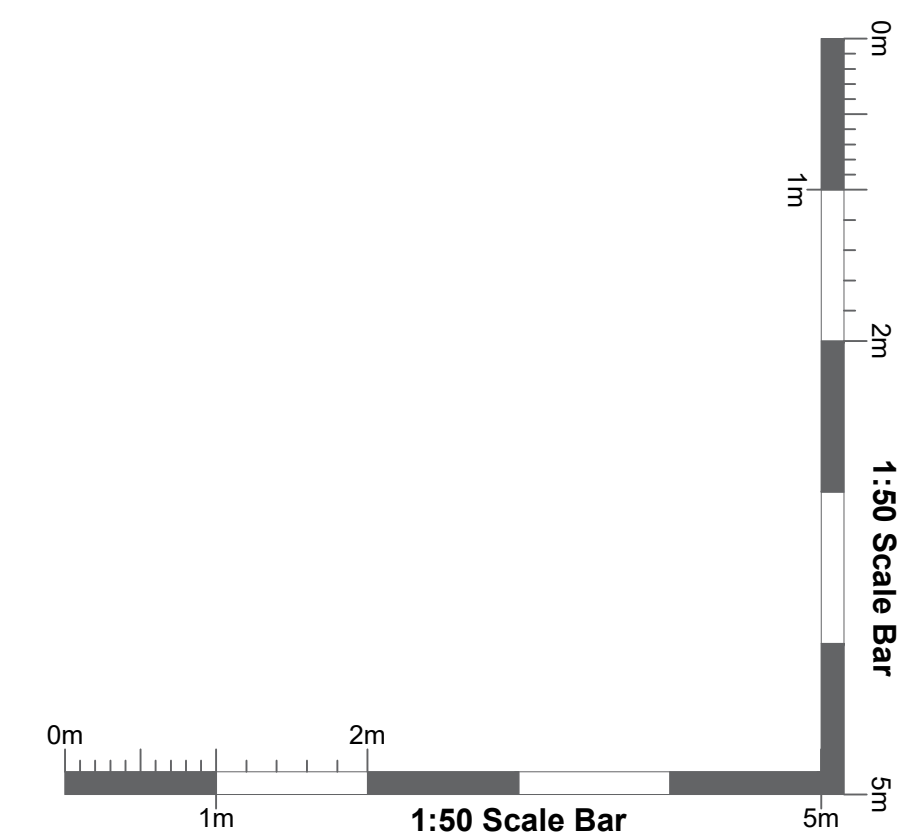

PL1 For planning approval		01.06.2026	CB
REV		DATE	BY
BALDOCK METHODIST CHURCH (FORMER)			
15 WHITEHORSE STREET			
BALDOCK SG7 6QB			
REFURBISHMENT & ALTERATIONS			
Proposed			
Sections C and D			
PROJECT NUMBER			
20260106_BM001			
DRAWING REFERENCE			REV
MP-BMC-ZZ-DR-A-030			PL1
DRAWN / DATE	CHECKED / DATE	SCALE	
CB / MAY 26	AR / MAY 26	1:50@A1	
PLANNING ISSUE			
Written dimensions to be taken. Do not scale off the drawings. Any discrepancies written or scaled should be brought to the attention of the architect immediately. All drawings should be read together and in conjunction with relevant related specifications, room data sheets and all other consultant's information.			