


PROPOSED SECTIONS

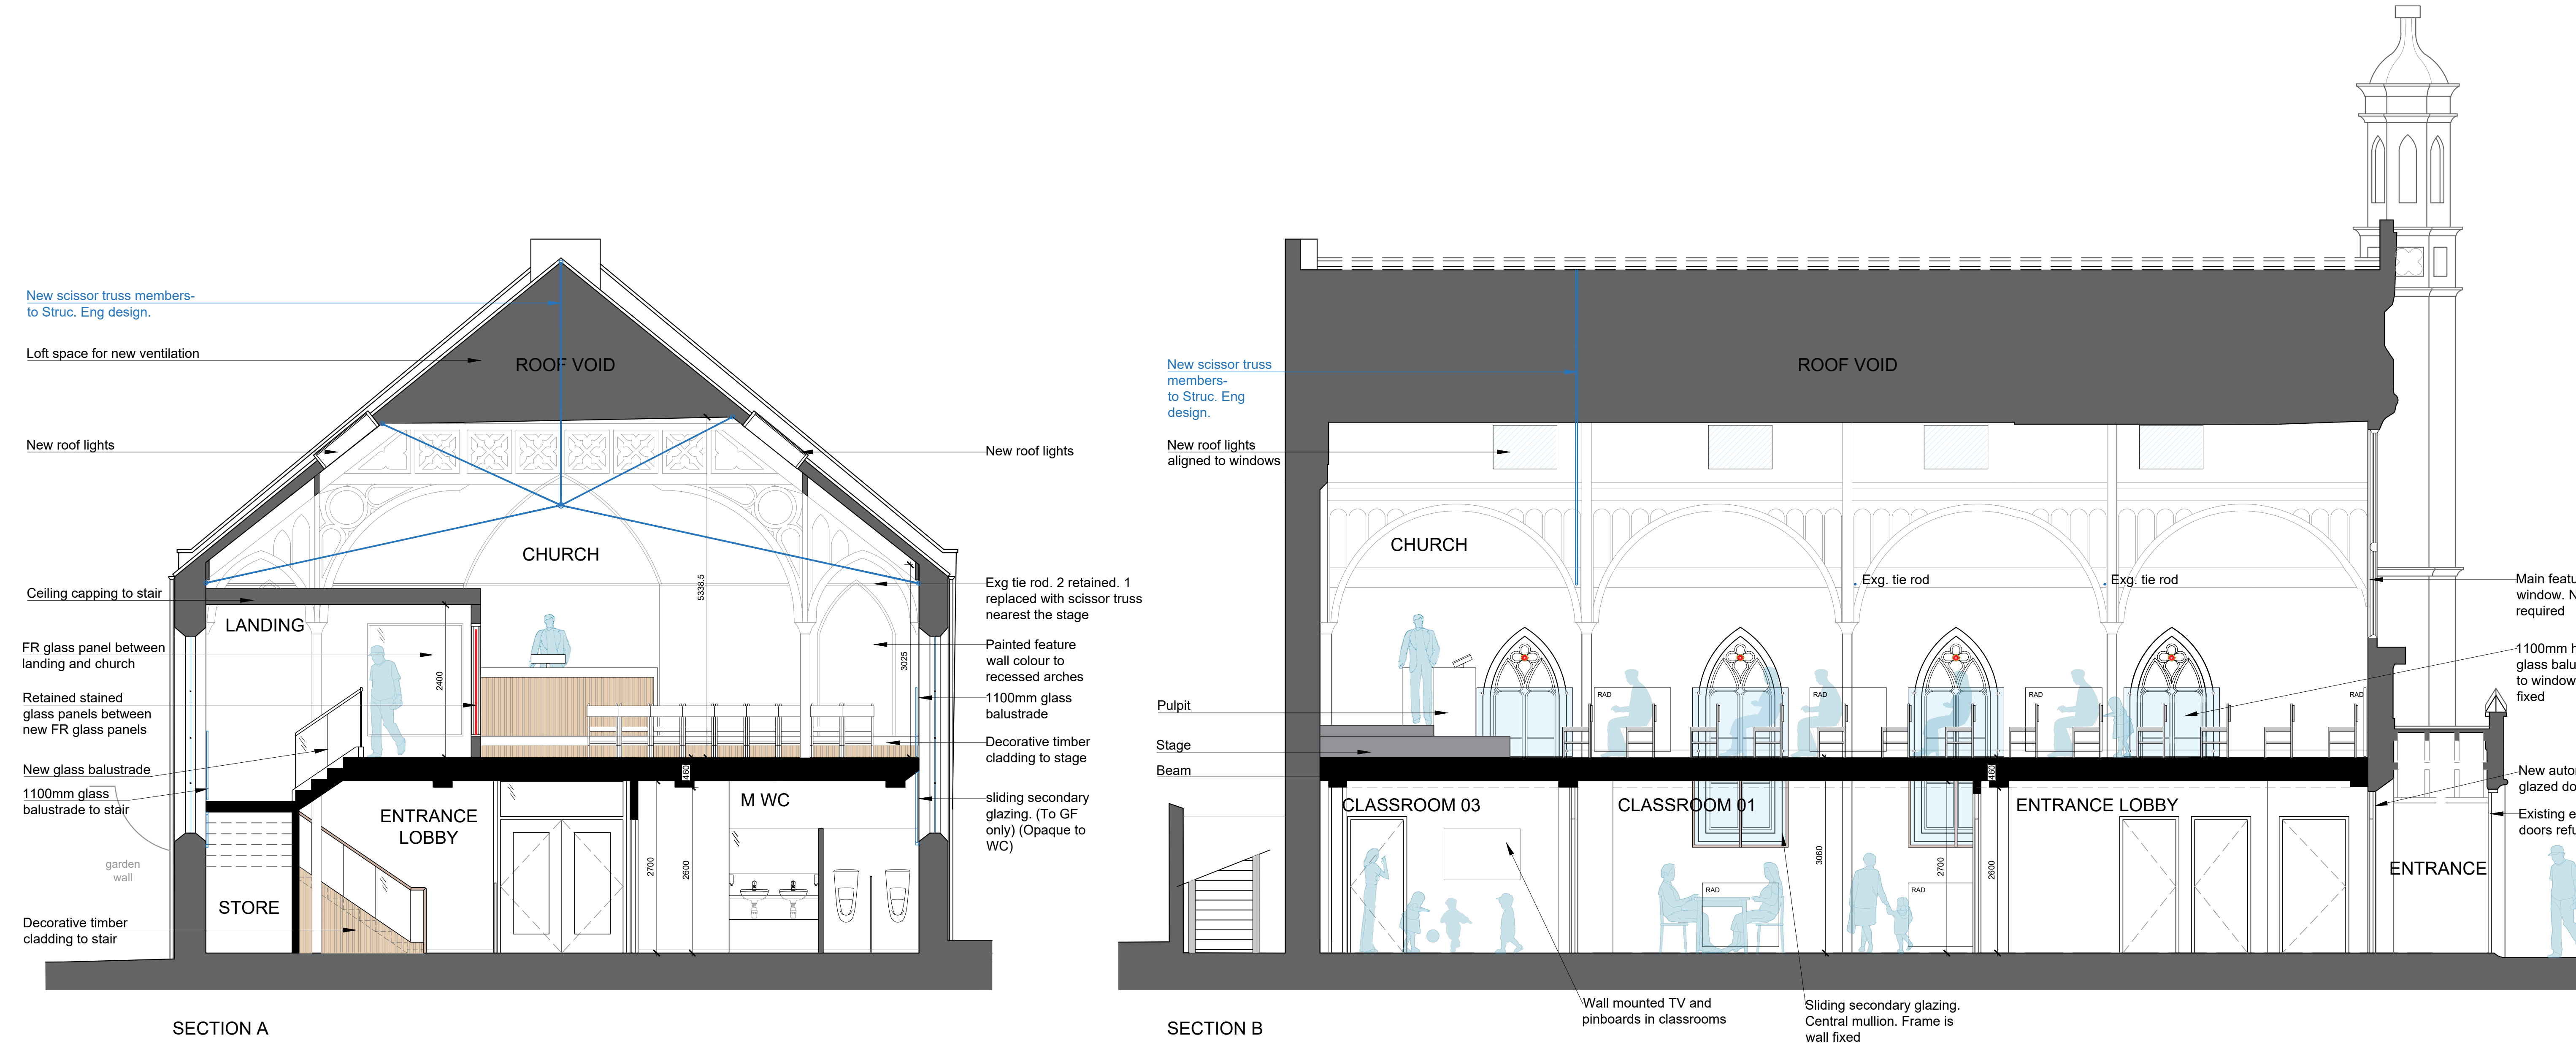

PL1	For planning approval	01.06.2026	CB
REV		DATE	BY
BALDOCK METHODIST CHURCH (FORMER) 15 WHITEHORSE STREET BALDOCK SG7 6QB REFURBISHMENT & ALTERATIONS			
Proposed Sections A and B			
PROJECT NUMBER 20260106_BM001			
DRAWING REFERENCE MP-BMC-ZZ-DR-A-029			REV PL 1
DRAWN / DATE CB / MAY 26	CHECKED / DATE AR / MAY 26	SCALE 1:50@A1	
PLANNING ISSUE			
Written dimensions to be taken. Do not scale off the drawings. Any discrepancies written or scaled should be brought to the attention of the architect immediately. All drawings should be read together and in conjunction with relevant related specifications, room data sheets and all other consultant's information.			