
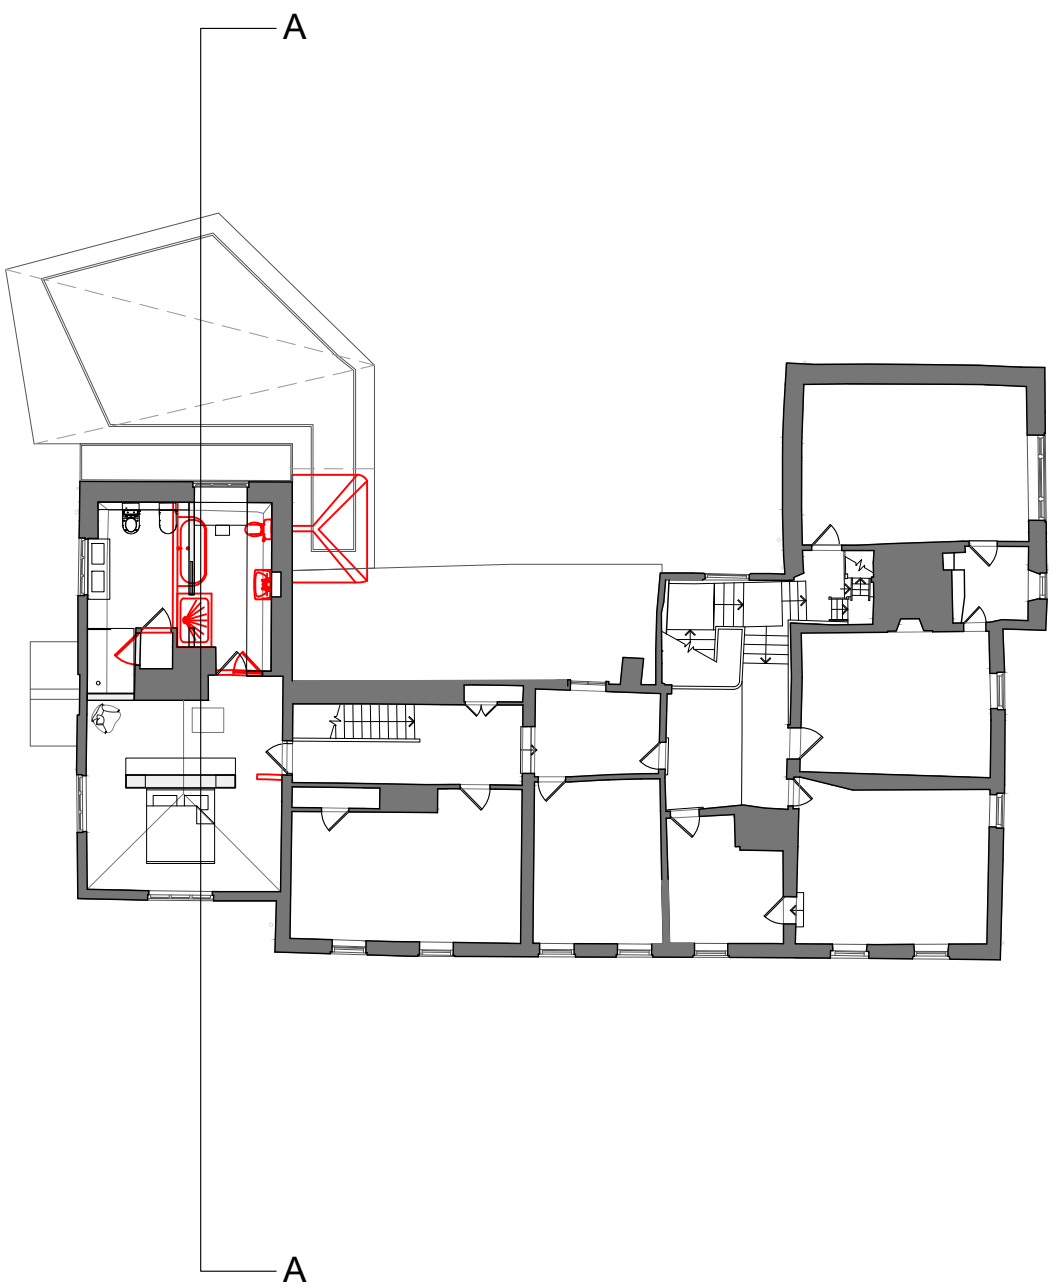


Notes

- a. Proposed copper clad green roof
- b. Proposed staggered brick detail
- c. Proposed extension
- d. Proposed planter
- e. Proposed bench seat
- f. Proposed glazed pivot door
- g. Proposed glazed link
- h. Proposed window
- i. Proposed opening in existing brick wall
- j. Proposed UFH and floor to be insulated
- k. Existing window to be double glazed
- l. Proposed rooflight
- m. Proposed dressing room space
- n. Proposed chimney stack to be brought back to brick
- o. Proposed opening up for insertion of aga in fireplace
- p. Proposed opening up for insertion of fireplace
- q. Proposed headboard joinery
- r. Existing ceiling to be vaulted to rafters and insulated
- s. Existing roof void
- t. Existing kitchen to be converted to lounge space

Key

- Downtakings
- Existing level
- Proposed level
- Existing building
- Proposed building

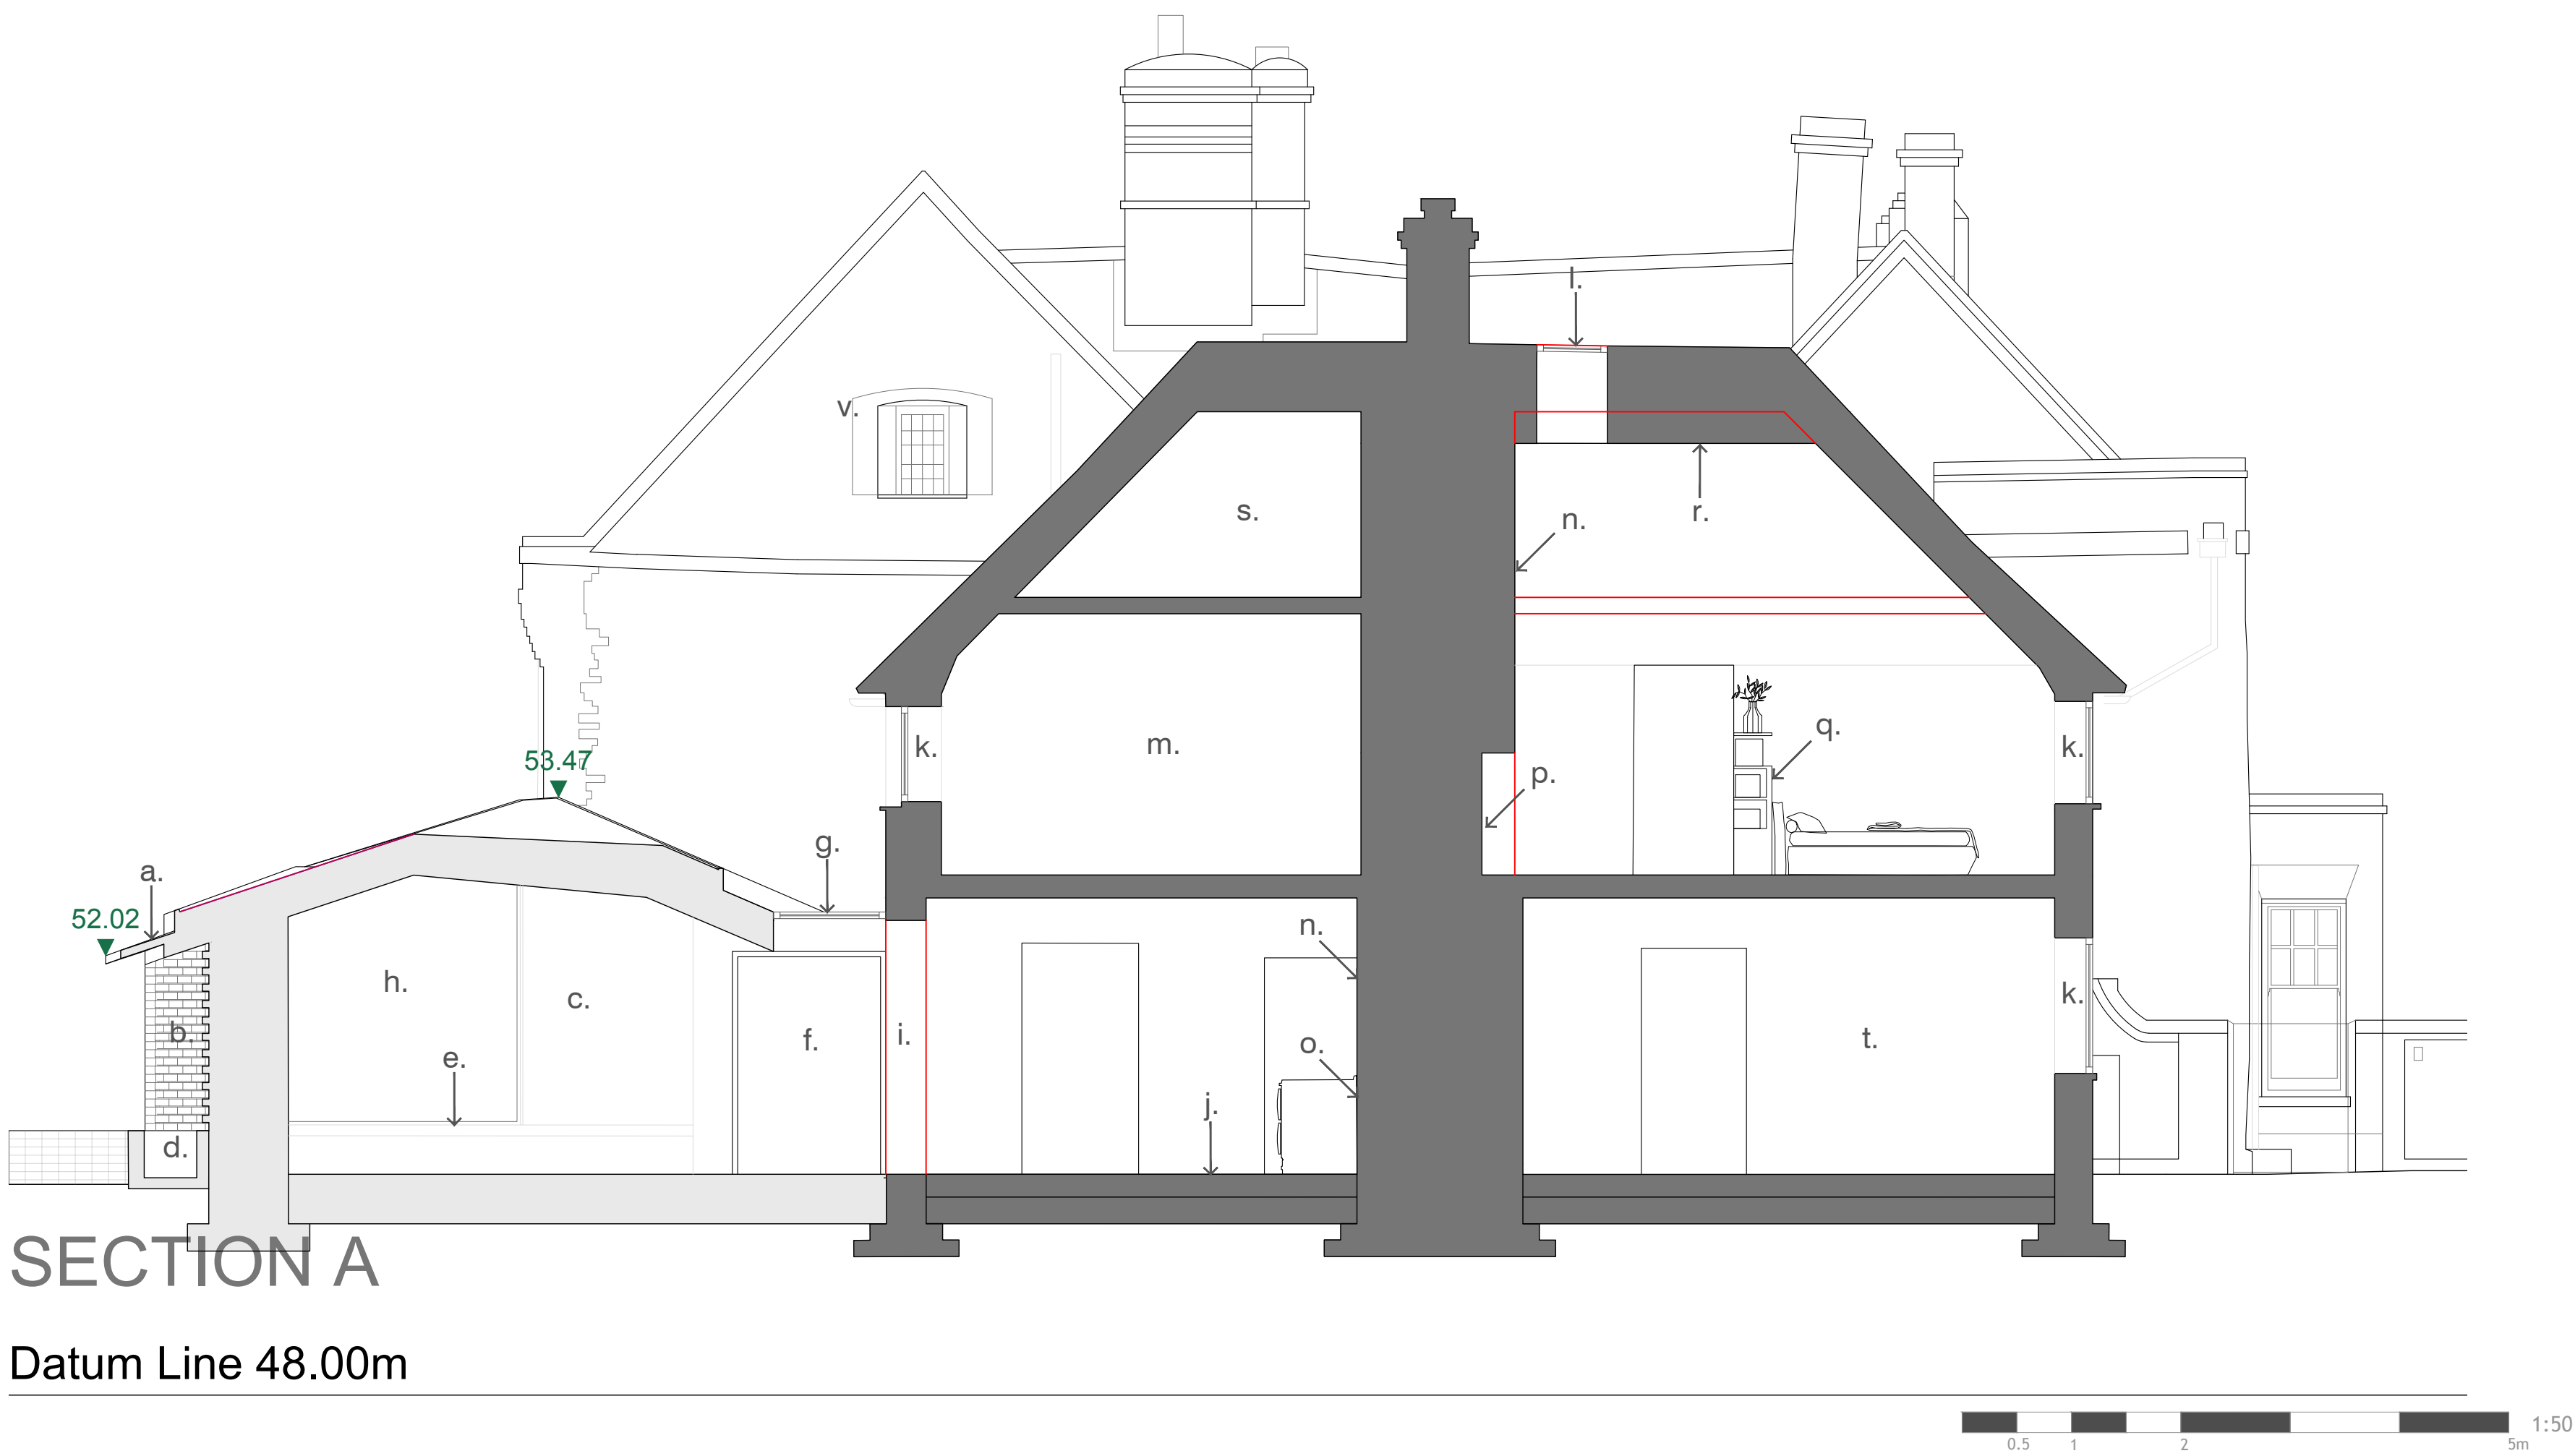

Note: This drawing is copyright

Note: This drawing is not a deed plan.

Note: to be read in conjunction with Structural Engineers Information, specification and drawings
All setting out dimensions to be checked on site by contractor and any discrepancies to be noted ASAP.
Windows, steelwork, to be site sized.

All sundry work not shown to be undertaken in accordance with the British Standards.

Refer to Survey Solutions plans for boundary position.

Michael Collins Architects Ltd

Old Ramerick Manor

Job No. 275 Section as Proposed

Stage: 3
Status: Planning

035

REVISION: A Scale 1:50@A1