


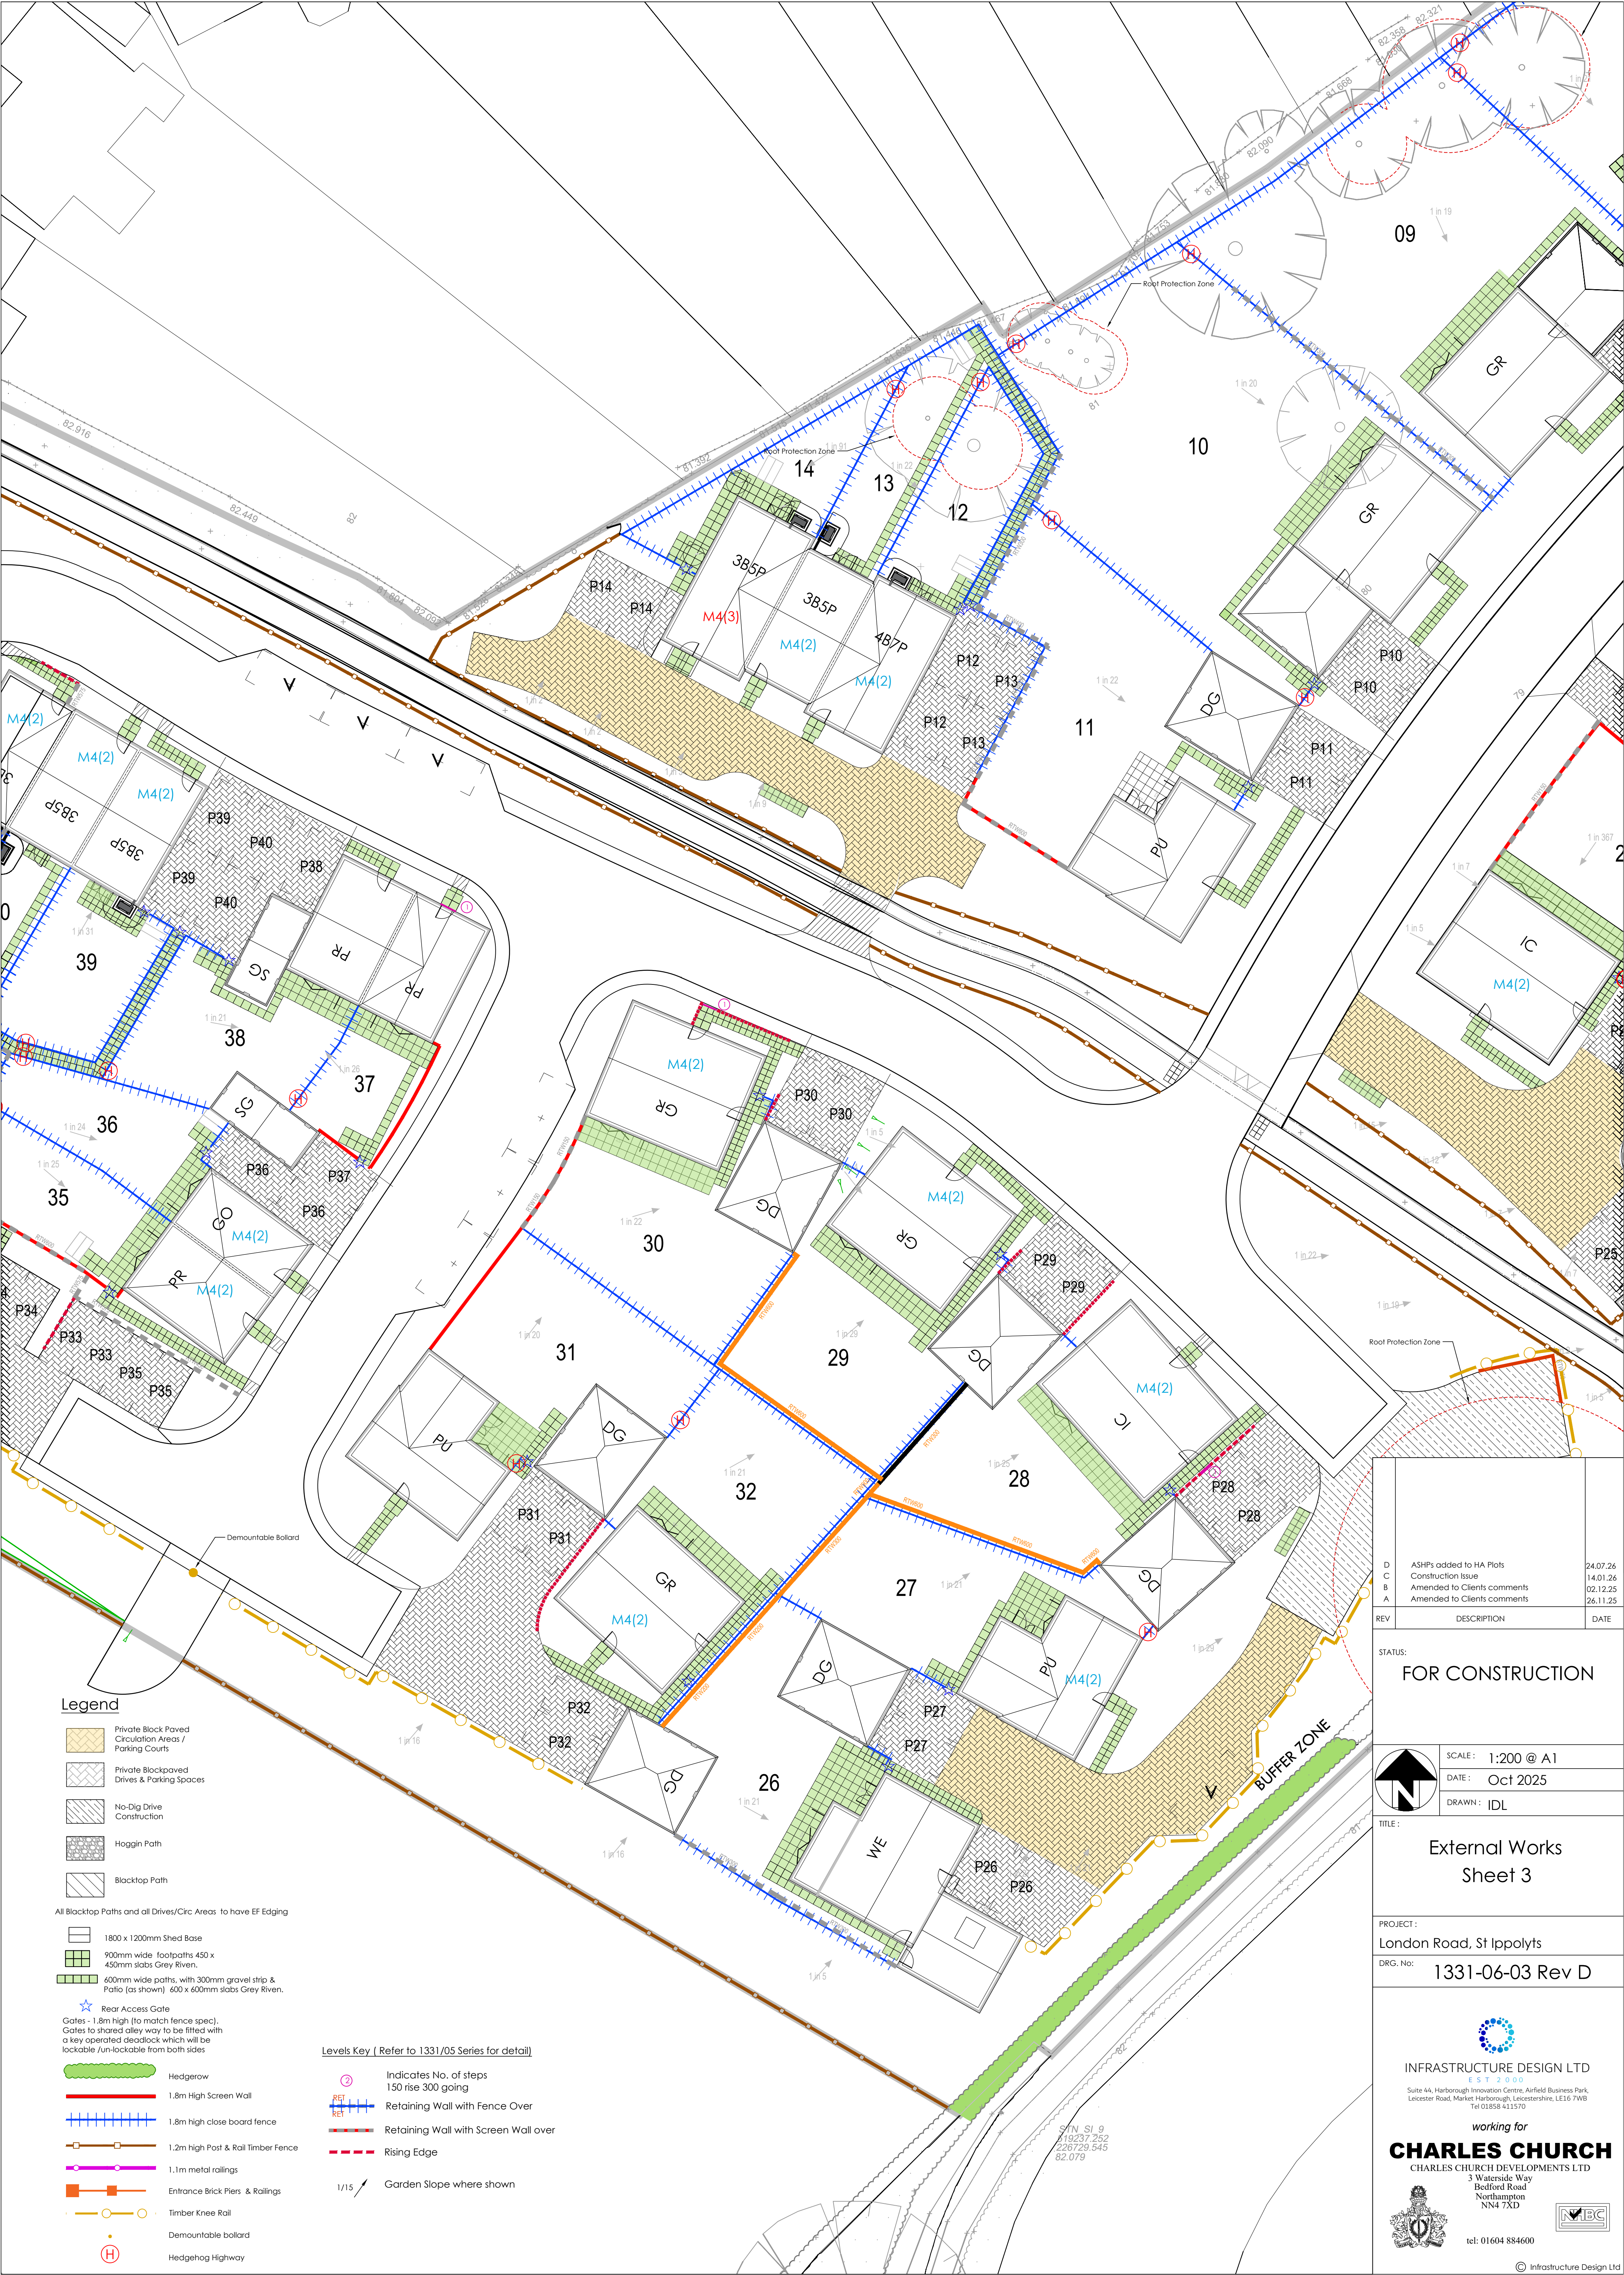

- Legend**
- Private Black Paved Circulation Areas / Parking Courts
 - Private Blackpaved Drives & Parking Spaces
 - No-Dig Drive Construction
 - Hoggin Path
 - Blacktop Path
 - All Blacktop Paths and all Drives/Circ Areas to have EF Edging
 - 1800 x 1200mm Shed Base
 - 900mm wide footpaths 450 x 450mm slabs Grey River
 - 600mm wide paths, with 300mm gravel strip & Patio (as shown) 600 x 600mm slabs Grey River
 - Rear Access Gate
 - Gates - 1.8m high (to match fence spec)
 - Gates to shared alley way to be fitted with a key operated deadlock which will be lockable /un-lockable from both sides

- Levels Key (Refer to 1331/05 Series for detail)**
- Hedgerow
 - 1.8m High Screen Wall
 - 1.8m High close board fence
 - 1.2m High Post & Rail Timber Fence
 - 1.1m metal railings
 - Entrance Brick Piers & Railings
 - Timber Knee Rail
 - Demountable bollard
 - Hedgehog Highway
 - Indicates No. of steps
150 rise 300 going
 - Retaining Wall with Fence Over
 - Retaining Wall with Screen Wall over
 - Rising Edge
 - Garden Slope where shown

D	ASHPs added to HA Plots	24.07.26
C	Construction Issue	14.01.26
B	Amended to Clients comments	02.12.25
A	Amended to Clients comments	26.11.25

STATUS:
FOR CONSTRUCTION

SCALE: 1:200 @ A1
DATE: Oct 2025
DRAWN: IDL

TITLE:
**External Works
Sheet 3**

PROJECT :
London Road, St Ippolyts

DRG. No: **1331-06-03 Rev D**

INFRASTRUCTURE DESIGN LTD
EST 2000
Suite 44, Harborough Innovation Centre, Airfield Business Park,
Leicester Road, Market Harborough, Leicestershire, LE16 7WB
Tel: 01535 411570

working for
CHARLES CHURCH
CHARLES CHURCH DEVELOPMENTS LTD
3 Waterside Way
Bedford Road
Northampton
NN4 7XD

tel: 01604 884600

© Infrastructure Design Ltd