


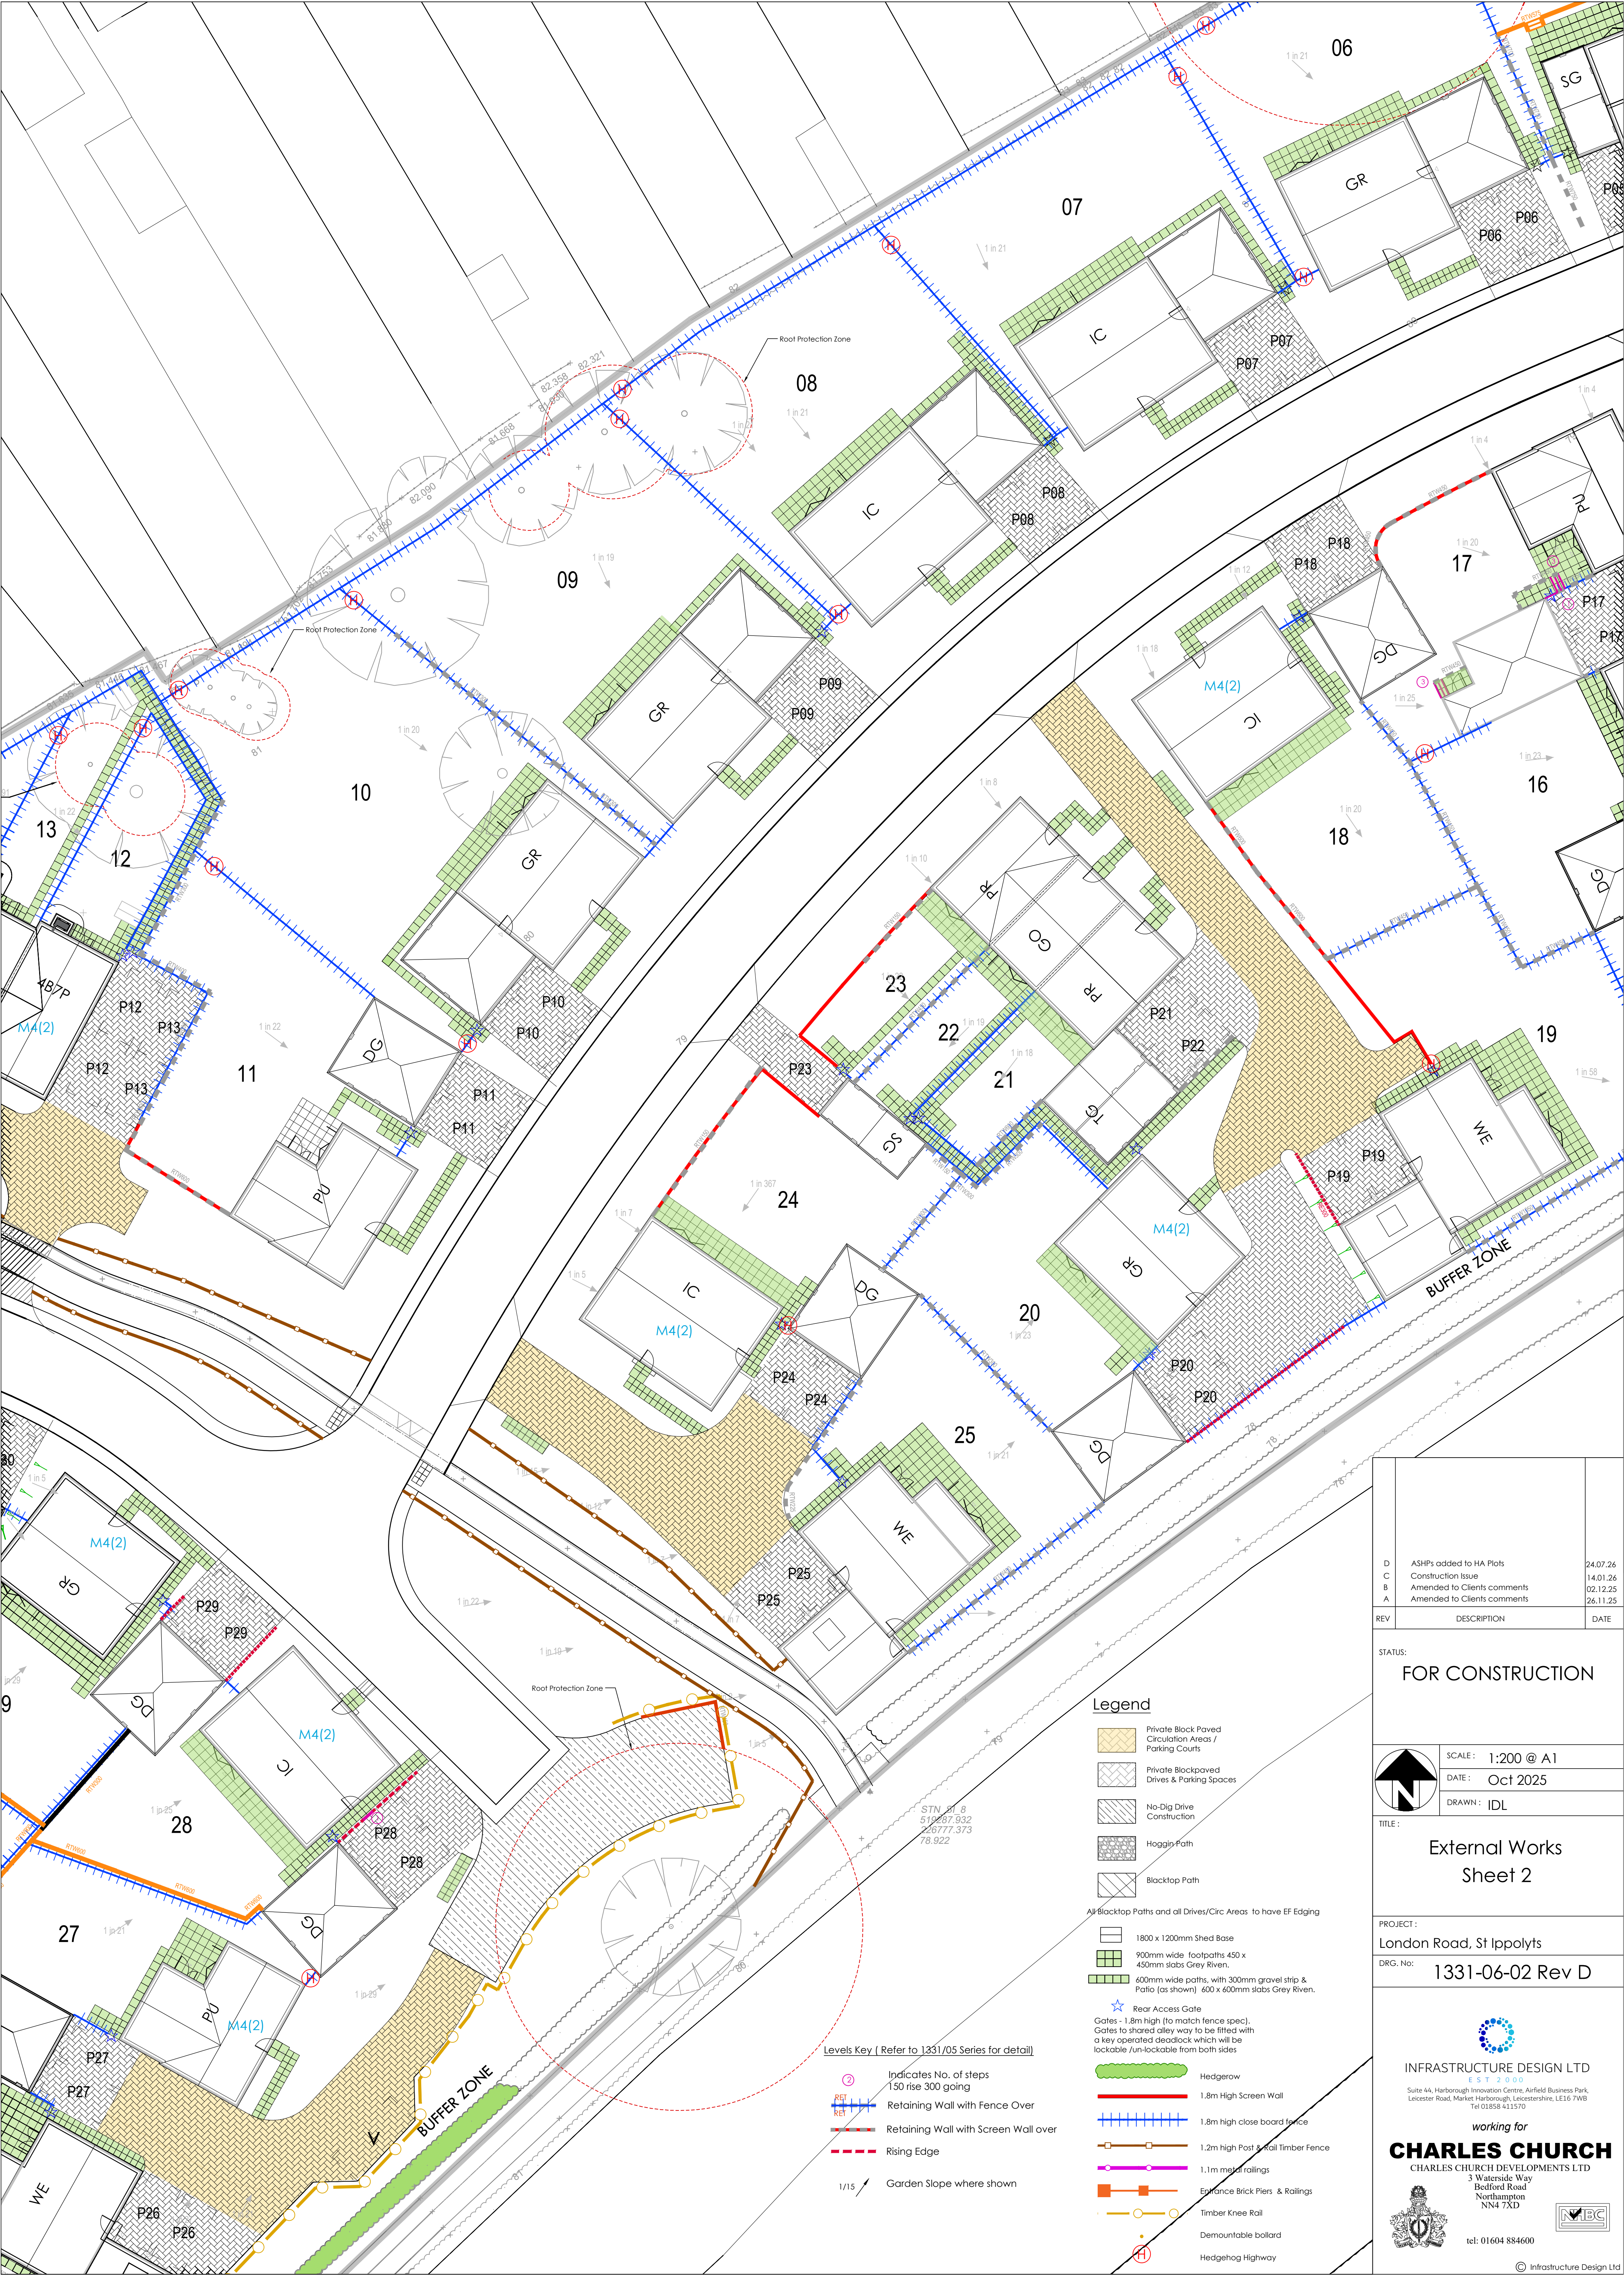

D	ASHPs added to HA Plots	24.07.26
C	Construction Issue	14.01.26
B	Amended to Clients comments	02.12.25
A	Amended to Clients comments	26.11.25

REV	DESCRIPTION	DATE
-----	-------------	------

STATUS:
FOR CONSTRUCTION

	SCALE: 1:200 @ A1
	DATE: Oct 2025
	DRAWN: IDL

TITLE:
**External Works
Sheet 2**

PROJECT :
London Road, St Ippolyts
DRG. No: **1331-06-02 Rev D**

INFRASTRUCTURE DESIGN LTD
EST 2000
Suite 44, Harborough Innovation Centre, Airfield Business Park,
Leicester Road, Market Harborough, Leicestershire, LE16 7WB
Tel: 01535 411570

working for

CHARLES CHURCH
CHARLES CHURCH DEVELOPMENTS LTD
3 Waterside Way
Bedford Road
Northampton
NN4 7XD

tel: 01604 884600

© Infrastructure Design Ltd