
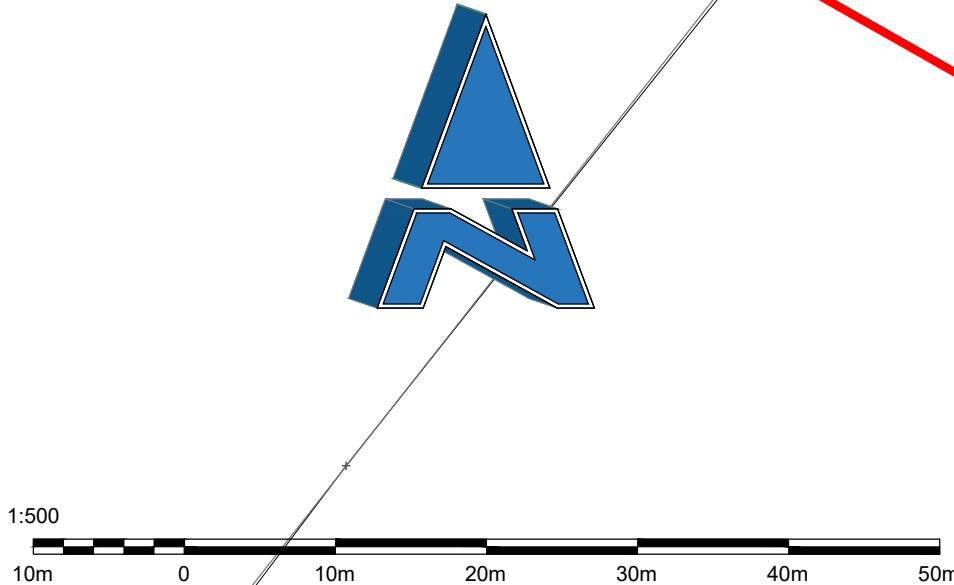


Key:

- Redline Boundary
- Black Top Road - Tarmac Finish
- Footway - Tarmac Finish
- Private drives, parking courts & parking spaces - Block Paving
- Shared Surface - Block Paving
- Hoggin Path
- Patio - Grey Riven Paving Slabs
- Light Duty Crossover - Tarmac Finish
- Heavy Duty Crossover - Tarmac Finish

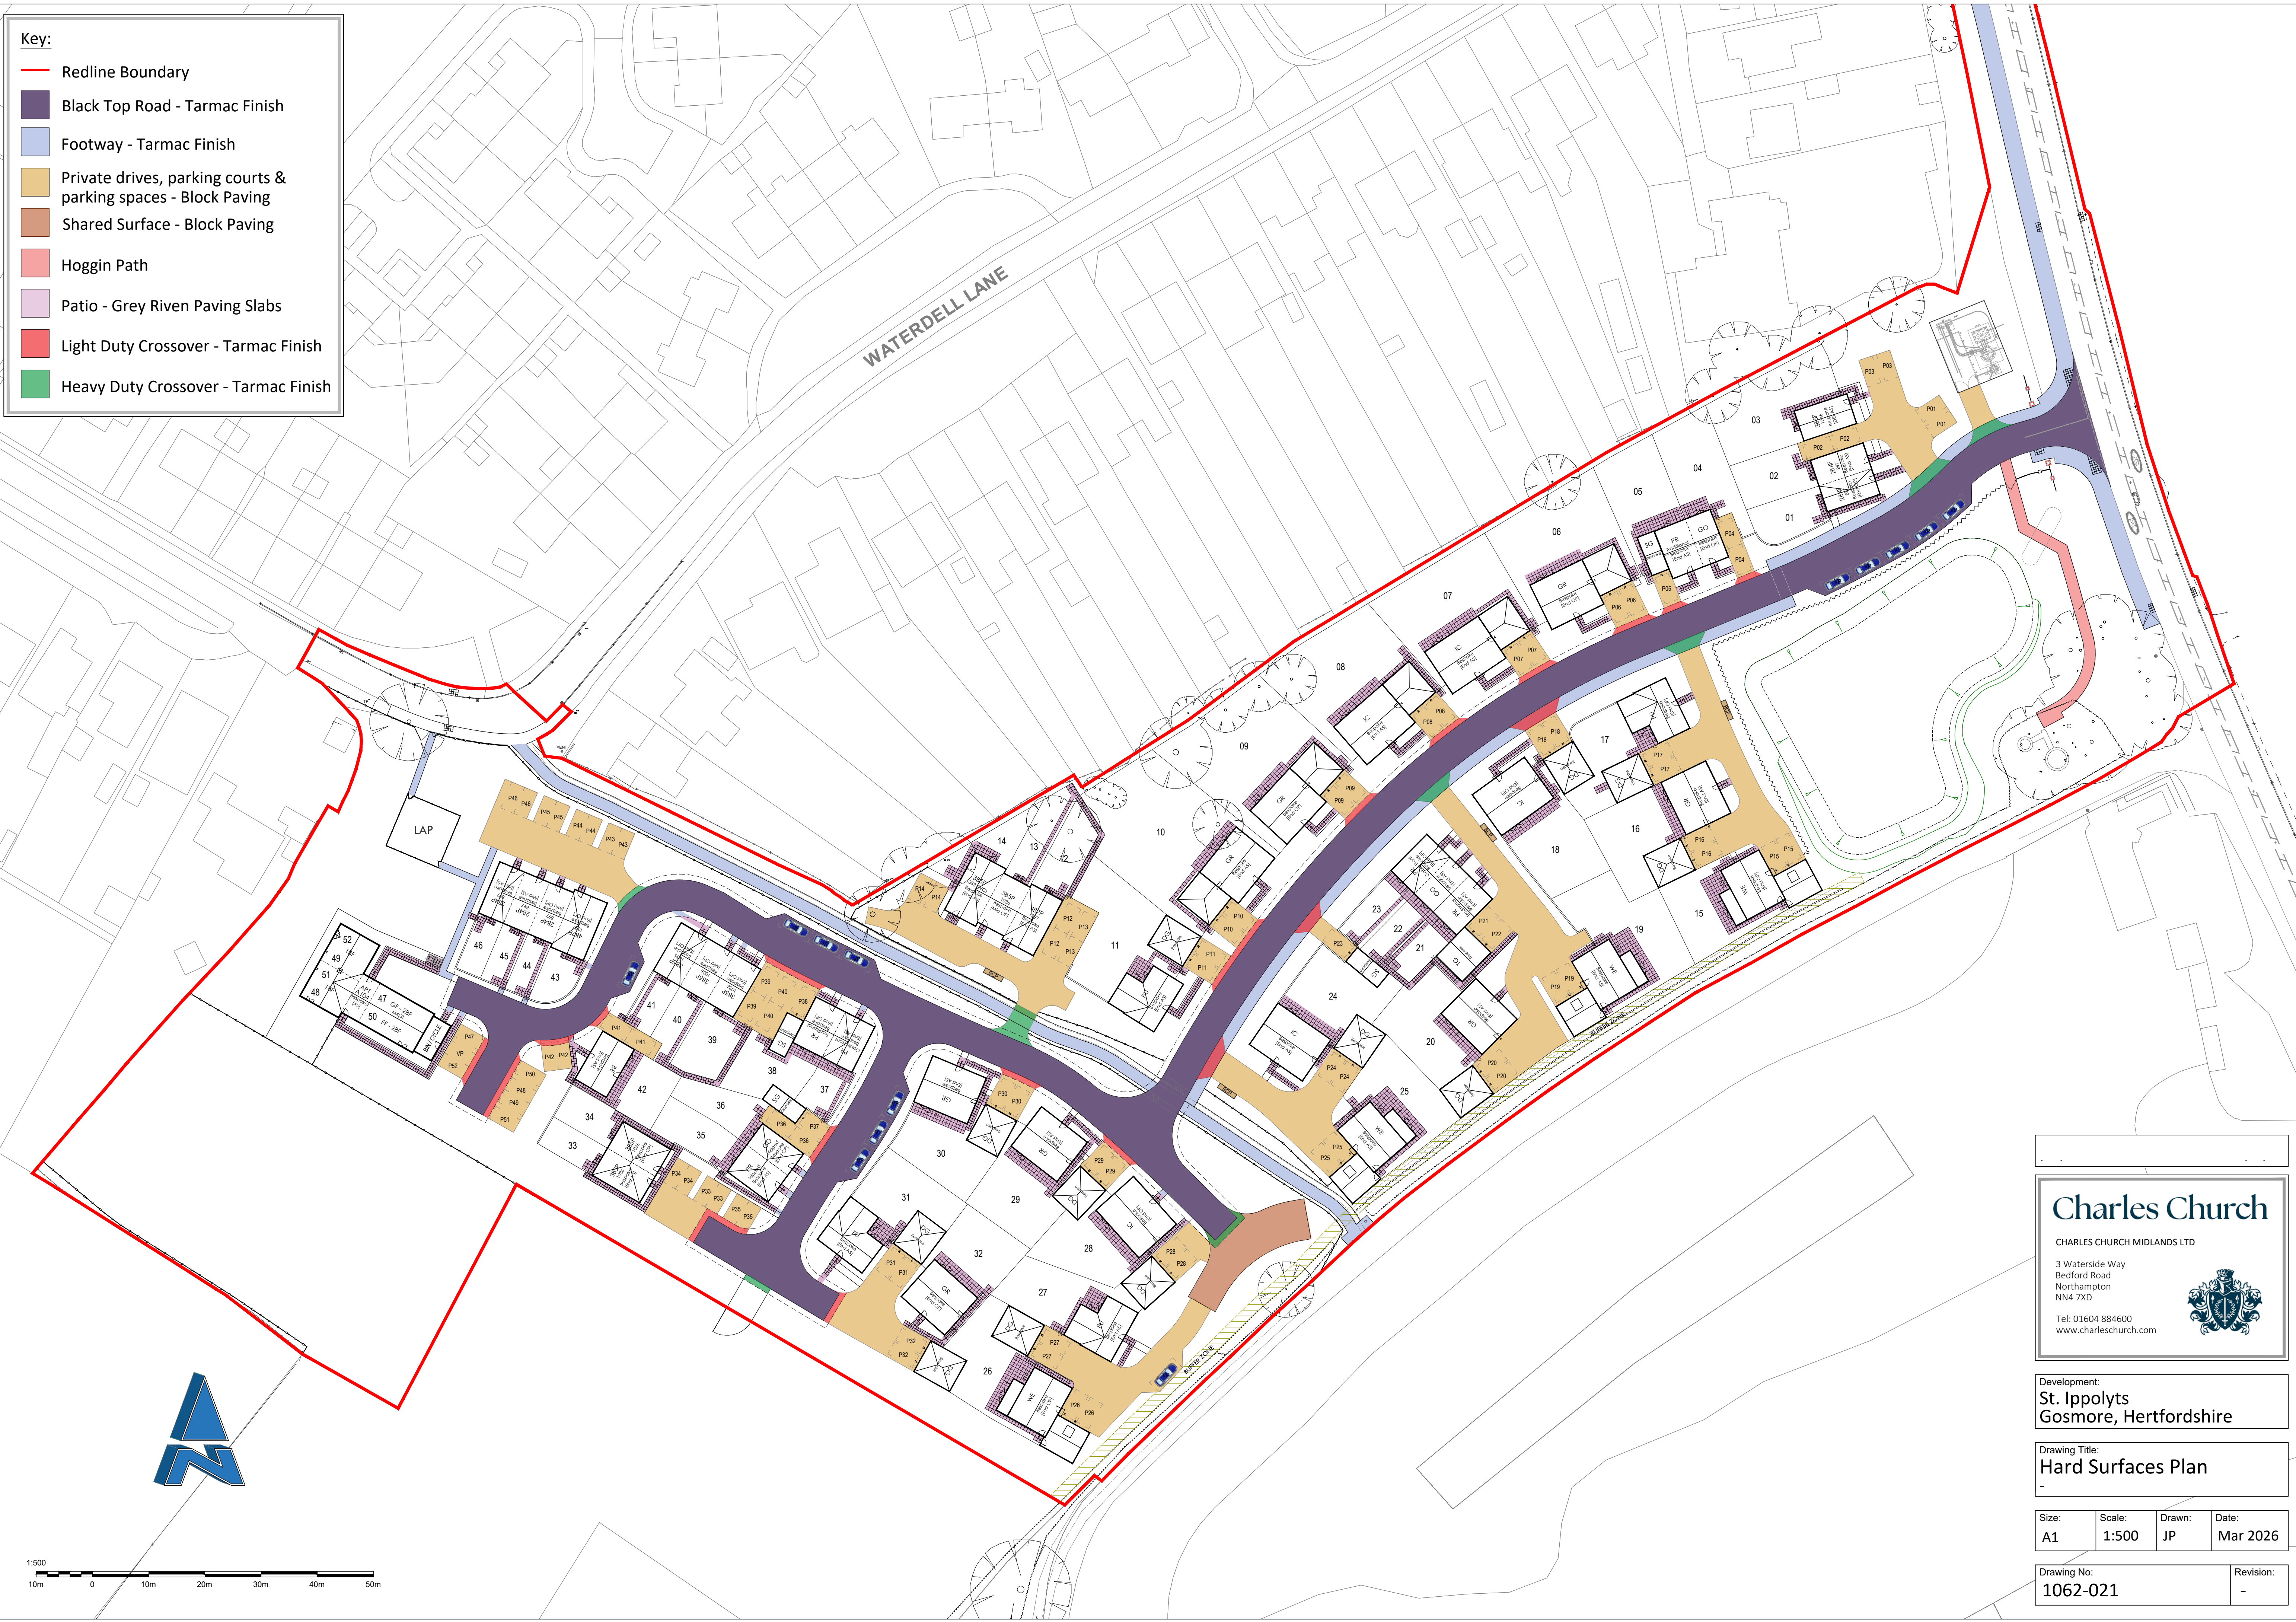

Charles Church

CHARLES CHURCH MIDLANDS LTD
3 Waterside Way
Bedford Road
Northampton
NN4 7XD
Tel: 01604 884600
www.charleschurch.com

Development:
St. Ippolyts
Gosmore, Hertfordshire

Drawing Title:
Hard Surfaces Plan

Size: A1	Scale: 1:500	Drawn: JP	Date: Mar 2026
-------------	-----------------	--------------	-------------------

Drawing No: 1062-021	Revision: -
-------------------------	----------------