


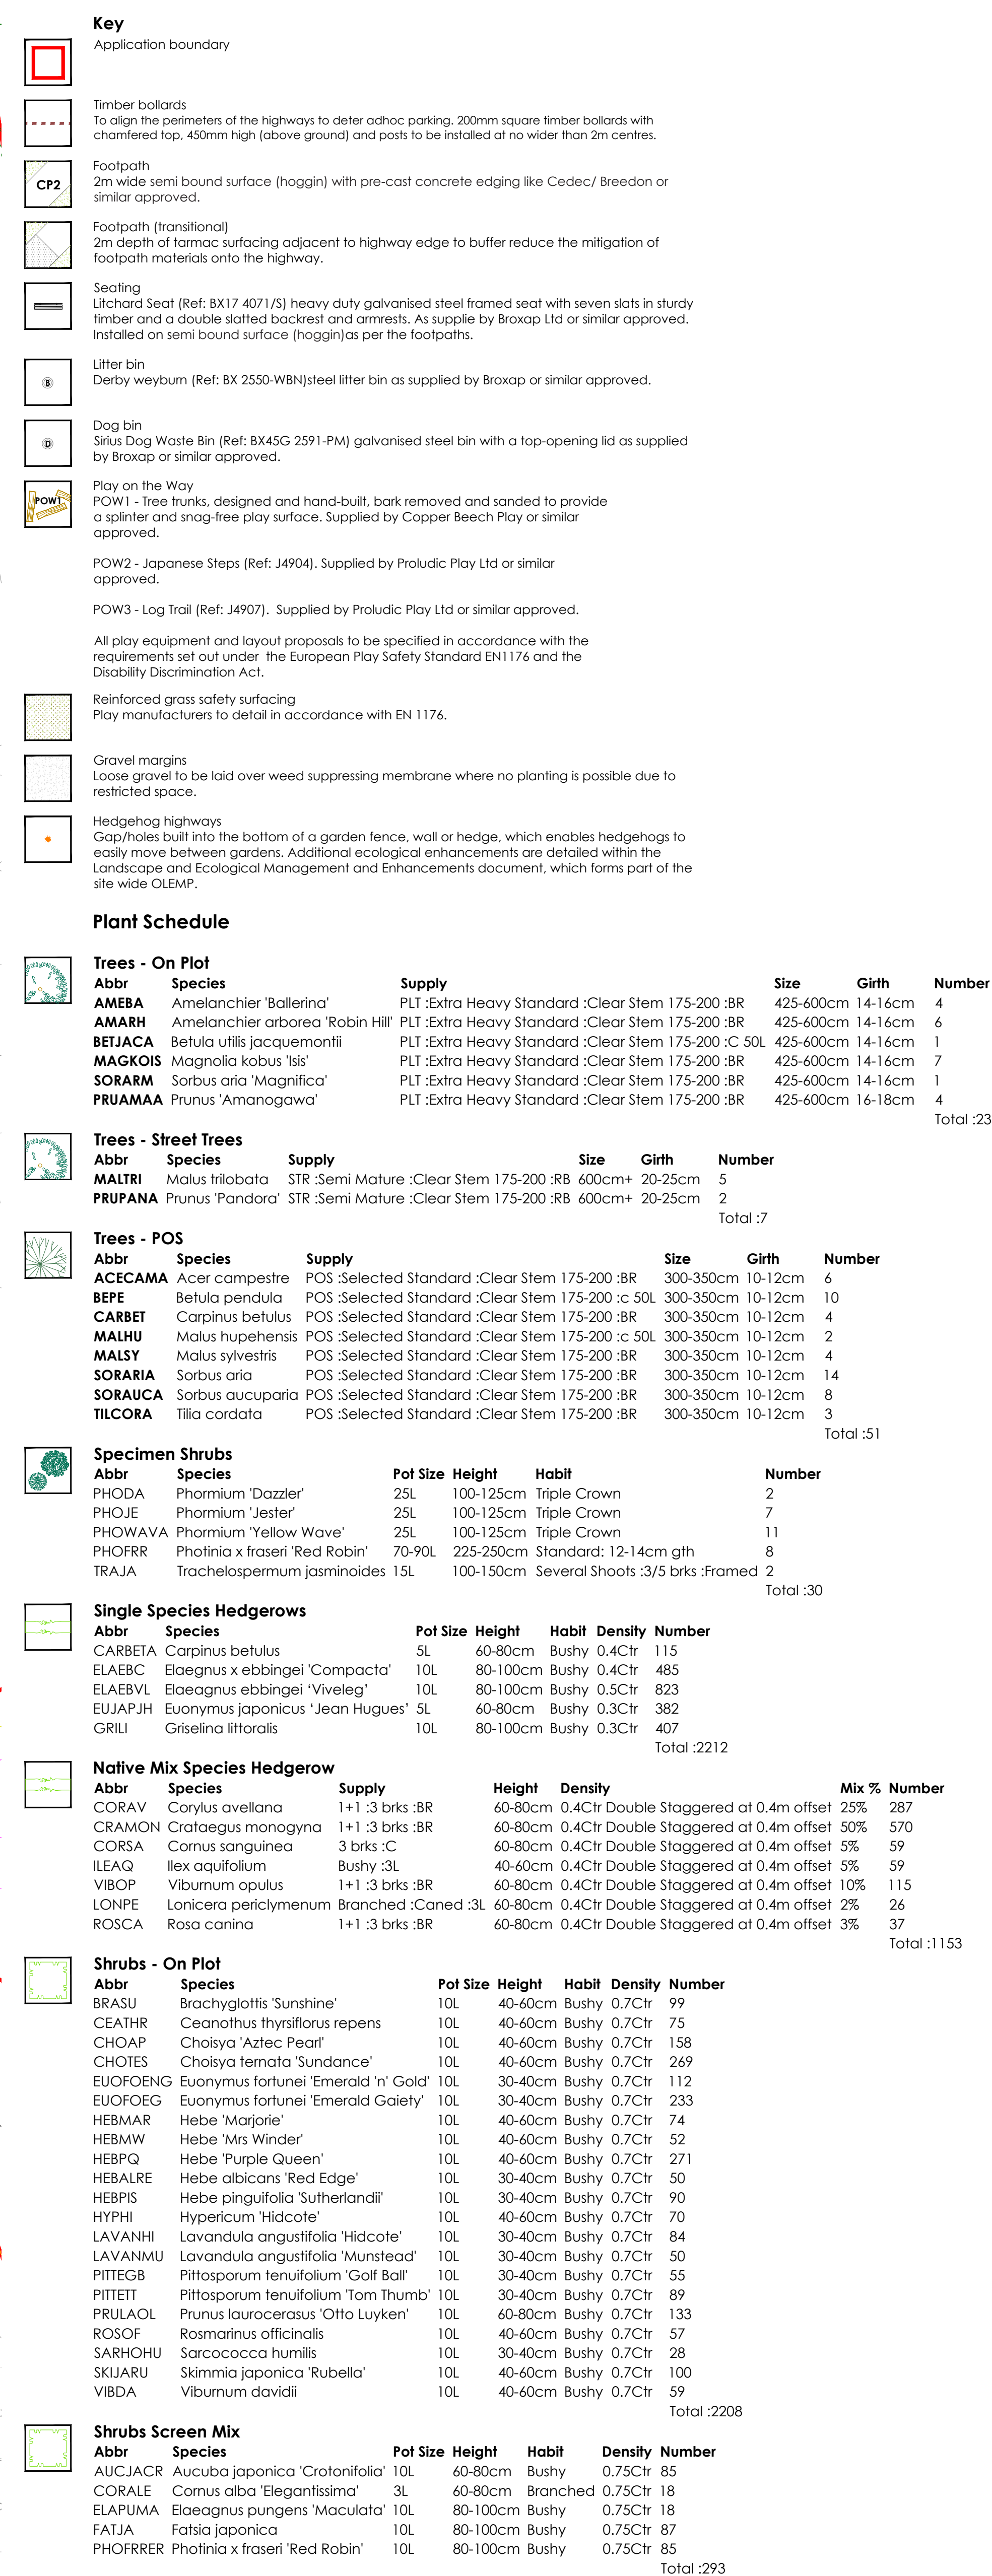

	Date	Notes	Alt	Project
A	25/08/25	Updated to the latest planning layout.	AL	Highway Farm, Hitchin, North Hertfordshire Drawing No On Plot Landscape Proposals David Wilson Homes - ph1 (Sheet 1 of 3) Status PLANNING Client BDW North Thames Scale 1:250 @ A0 Drawn By AL Checked By HJ Date 19/05/2025 Reference GL2024 LP 10D 
B	30/09/25	Application boundary and substation position updated.	AL	
C	26/10/25	Tree species as revised.	JS	
D	11/02/26	Updated to latest planning layout and LPA comments.	AL	