





Landscape
Institute
Registered
Practice

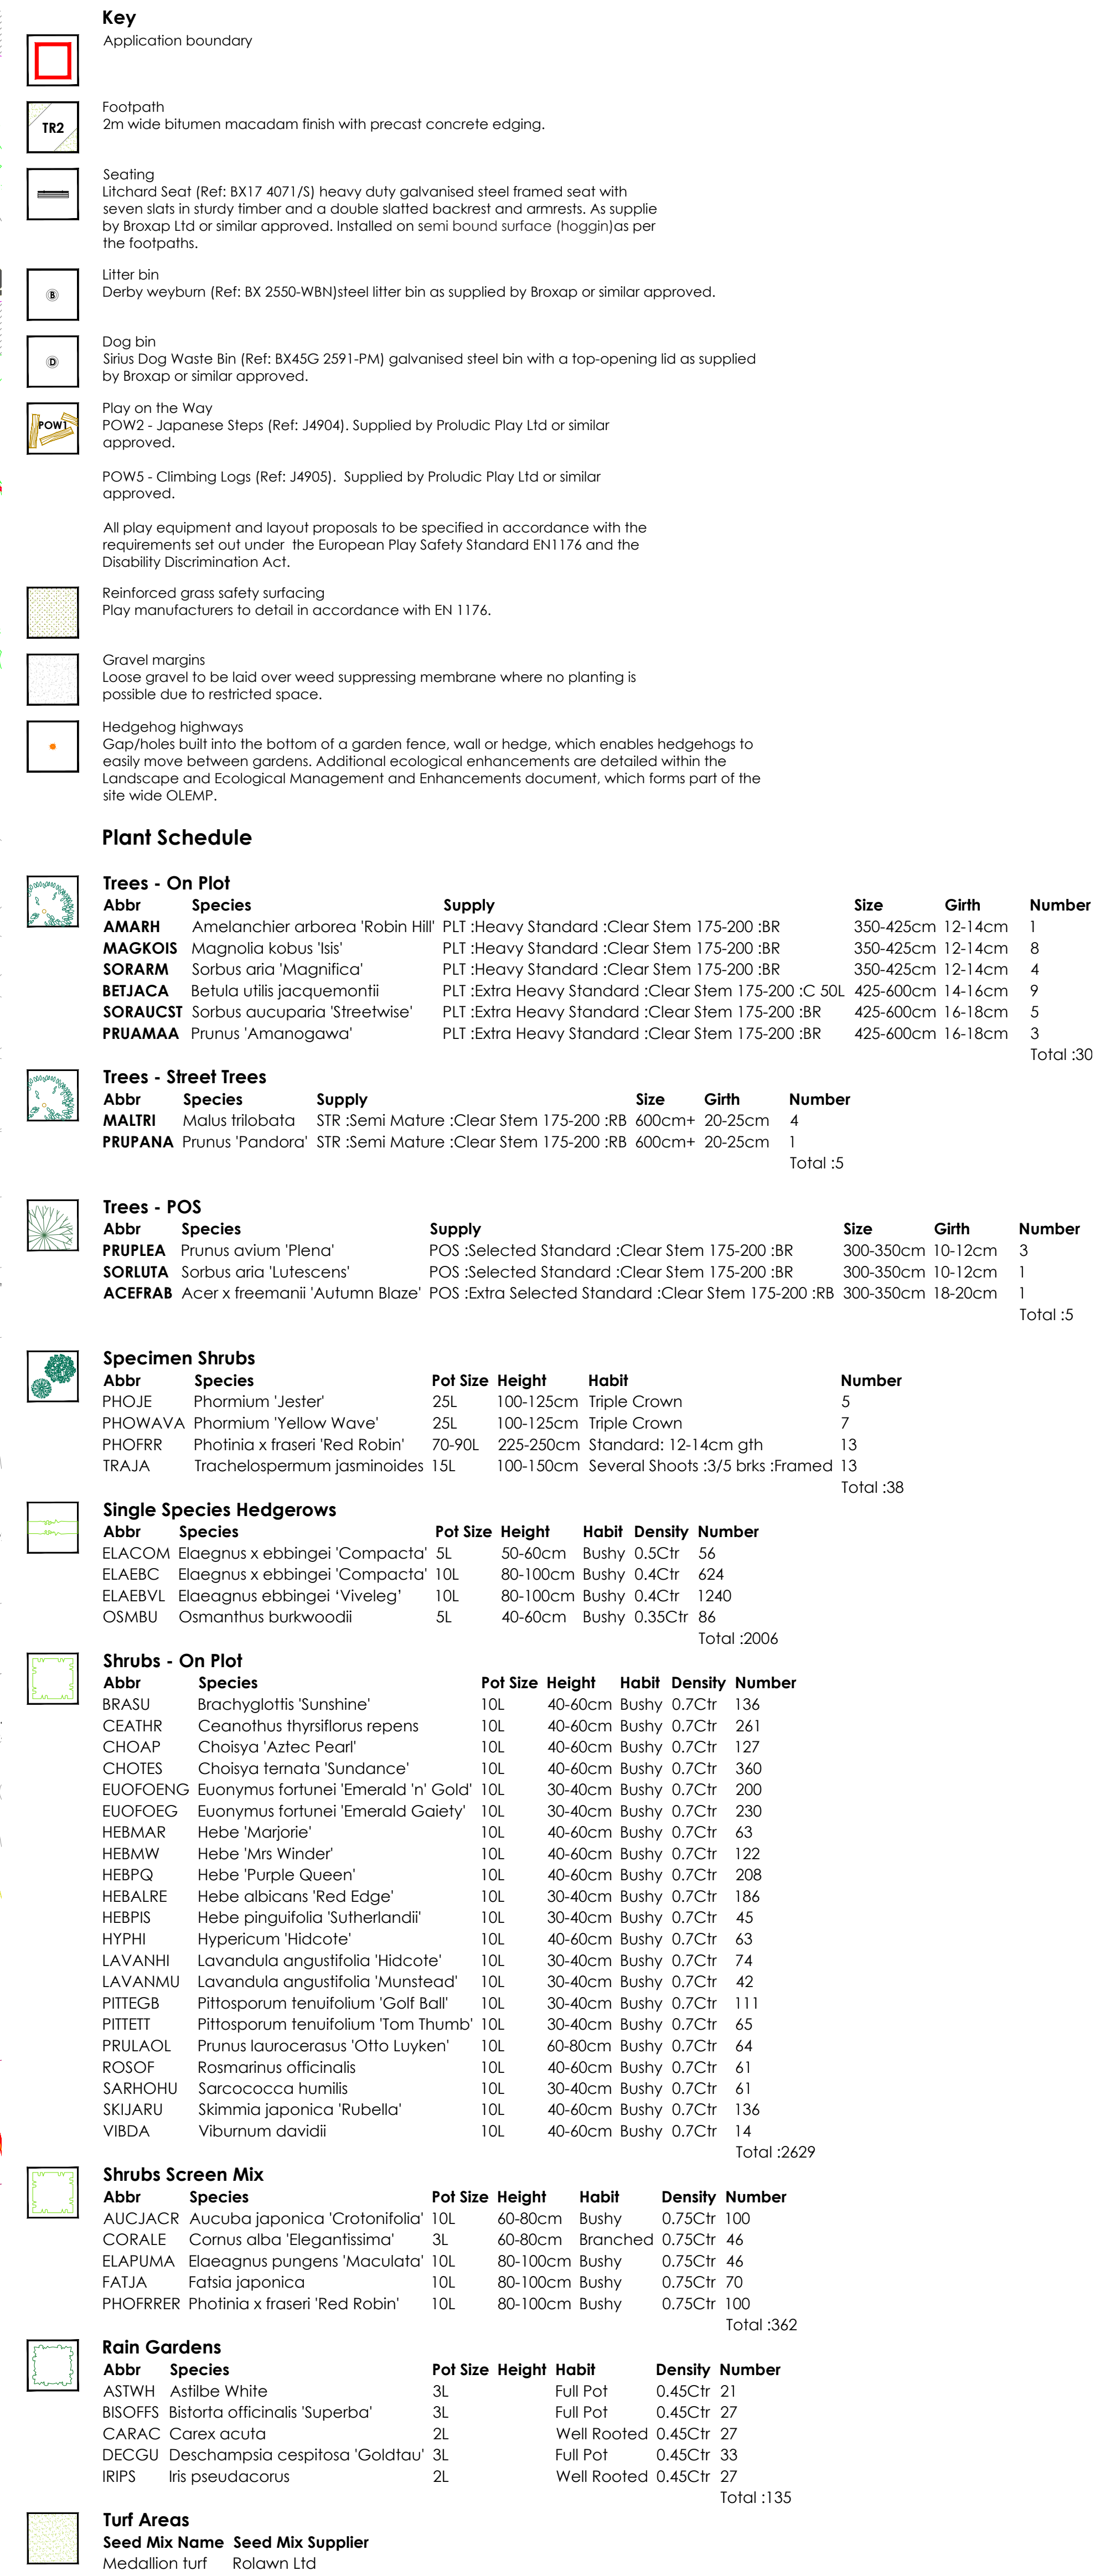

The diagram includes a North Arrow pointing upwards, labeled 'N'. Below it is a Scale Bar with markings at 0m, 5m, 10m, 15m, 20m, and 25m. The bar is divided into five equal segments, each representing 5m. The first and third segments are shaded grey.

tel: 01530 265688 | email: info@golbyanduck.co.uk | web: www.golbyanduck.co.uk

This drawing has been produced by GOLBY AND DUCK LTD. All rights reserved. Ordnance Survey Licence No. AC30000181 is registered with the Crown Copyright. All Rights Reserved. Ordnance Survey. Ordnance Survey is a registered trademark of the Ordnance Survey.

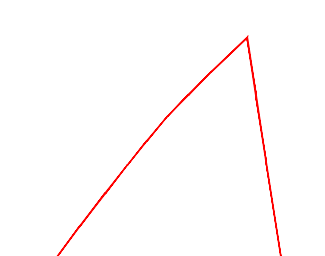Location Plan	Rev	Date	Notes	Rev	Project
	A	27/06/23	Updated to the latter planning layout.	AL	Higher Farm, Hitchin
	B	26/10/23	Updated to indicate street red line.	AL	North Hertfordshire
	C	19/02/24	Updated to latest planning layout and IPA comments.	AL	
Drawing title On Plot Landscape Proposals Baratt Homes - Ph1 (Sheet 1 of 2)					
Status PLANNING					
Client BDW North Thames					
Scale 1:250 @ A0		Drawn By AL		Checked By HJ	
Date 19/05/2025		Reference GL2024 LP 13C			
golby+luck landscape architects					