



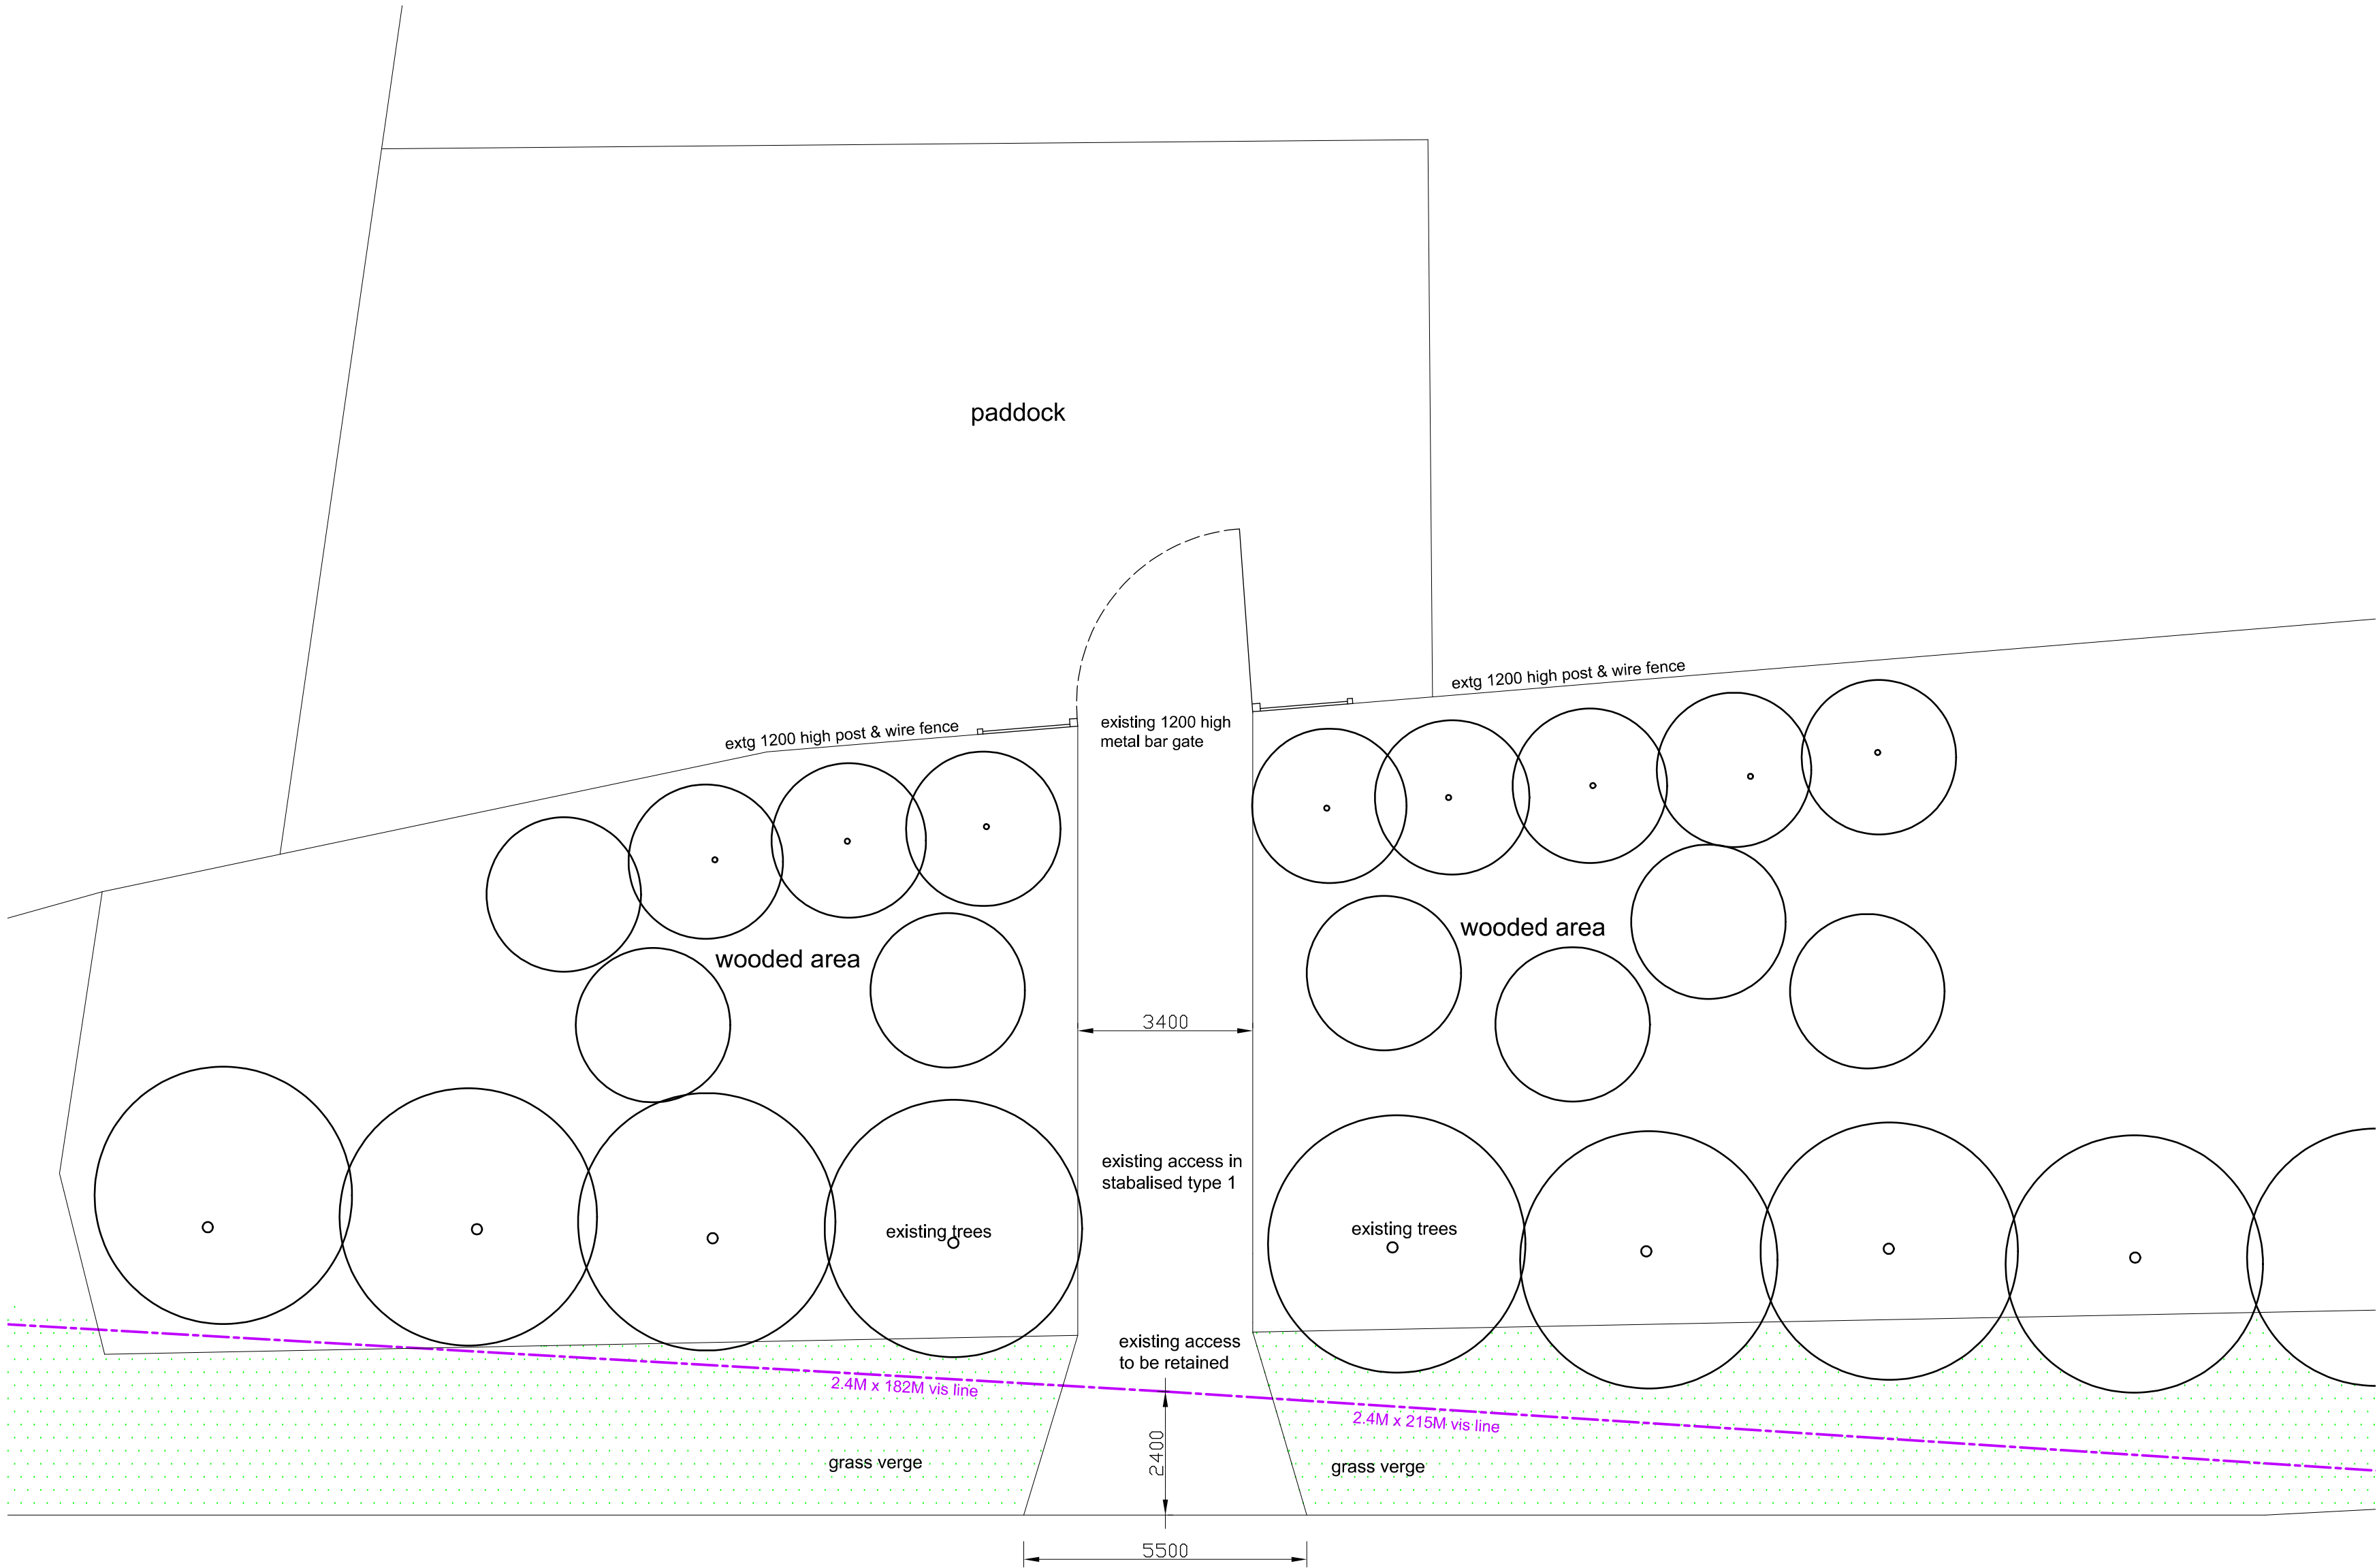

LONDON ROAD

ACCESS PLAN 1:100 @ A2

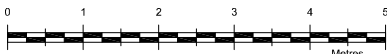

Project	PROPOSED RETENTION OF EXISTING ACCESS TO PADDOCK AT WILLOW WARREN, LONDON ROAD, BARKWAY, SG8 8EY		
Client	MR PAUL KITCHENER		
Drawing	ACCESS PLAN		
Scale	1:100 @ A2	Drawn	C R
Checked	Date	April 26	
Drawing No.	KIT/26/03		

This drawing and design is copyright and must not be reproduced in part or in whole without prior written consent. Contractors must verify all dimensions on site before commencing work