


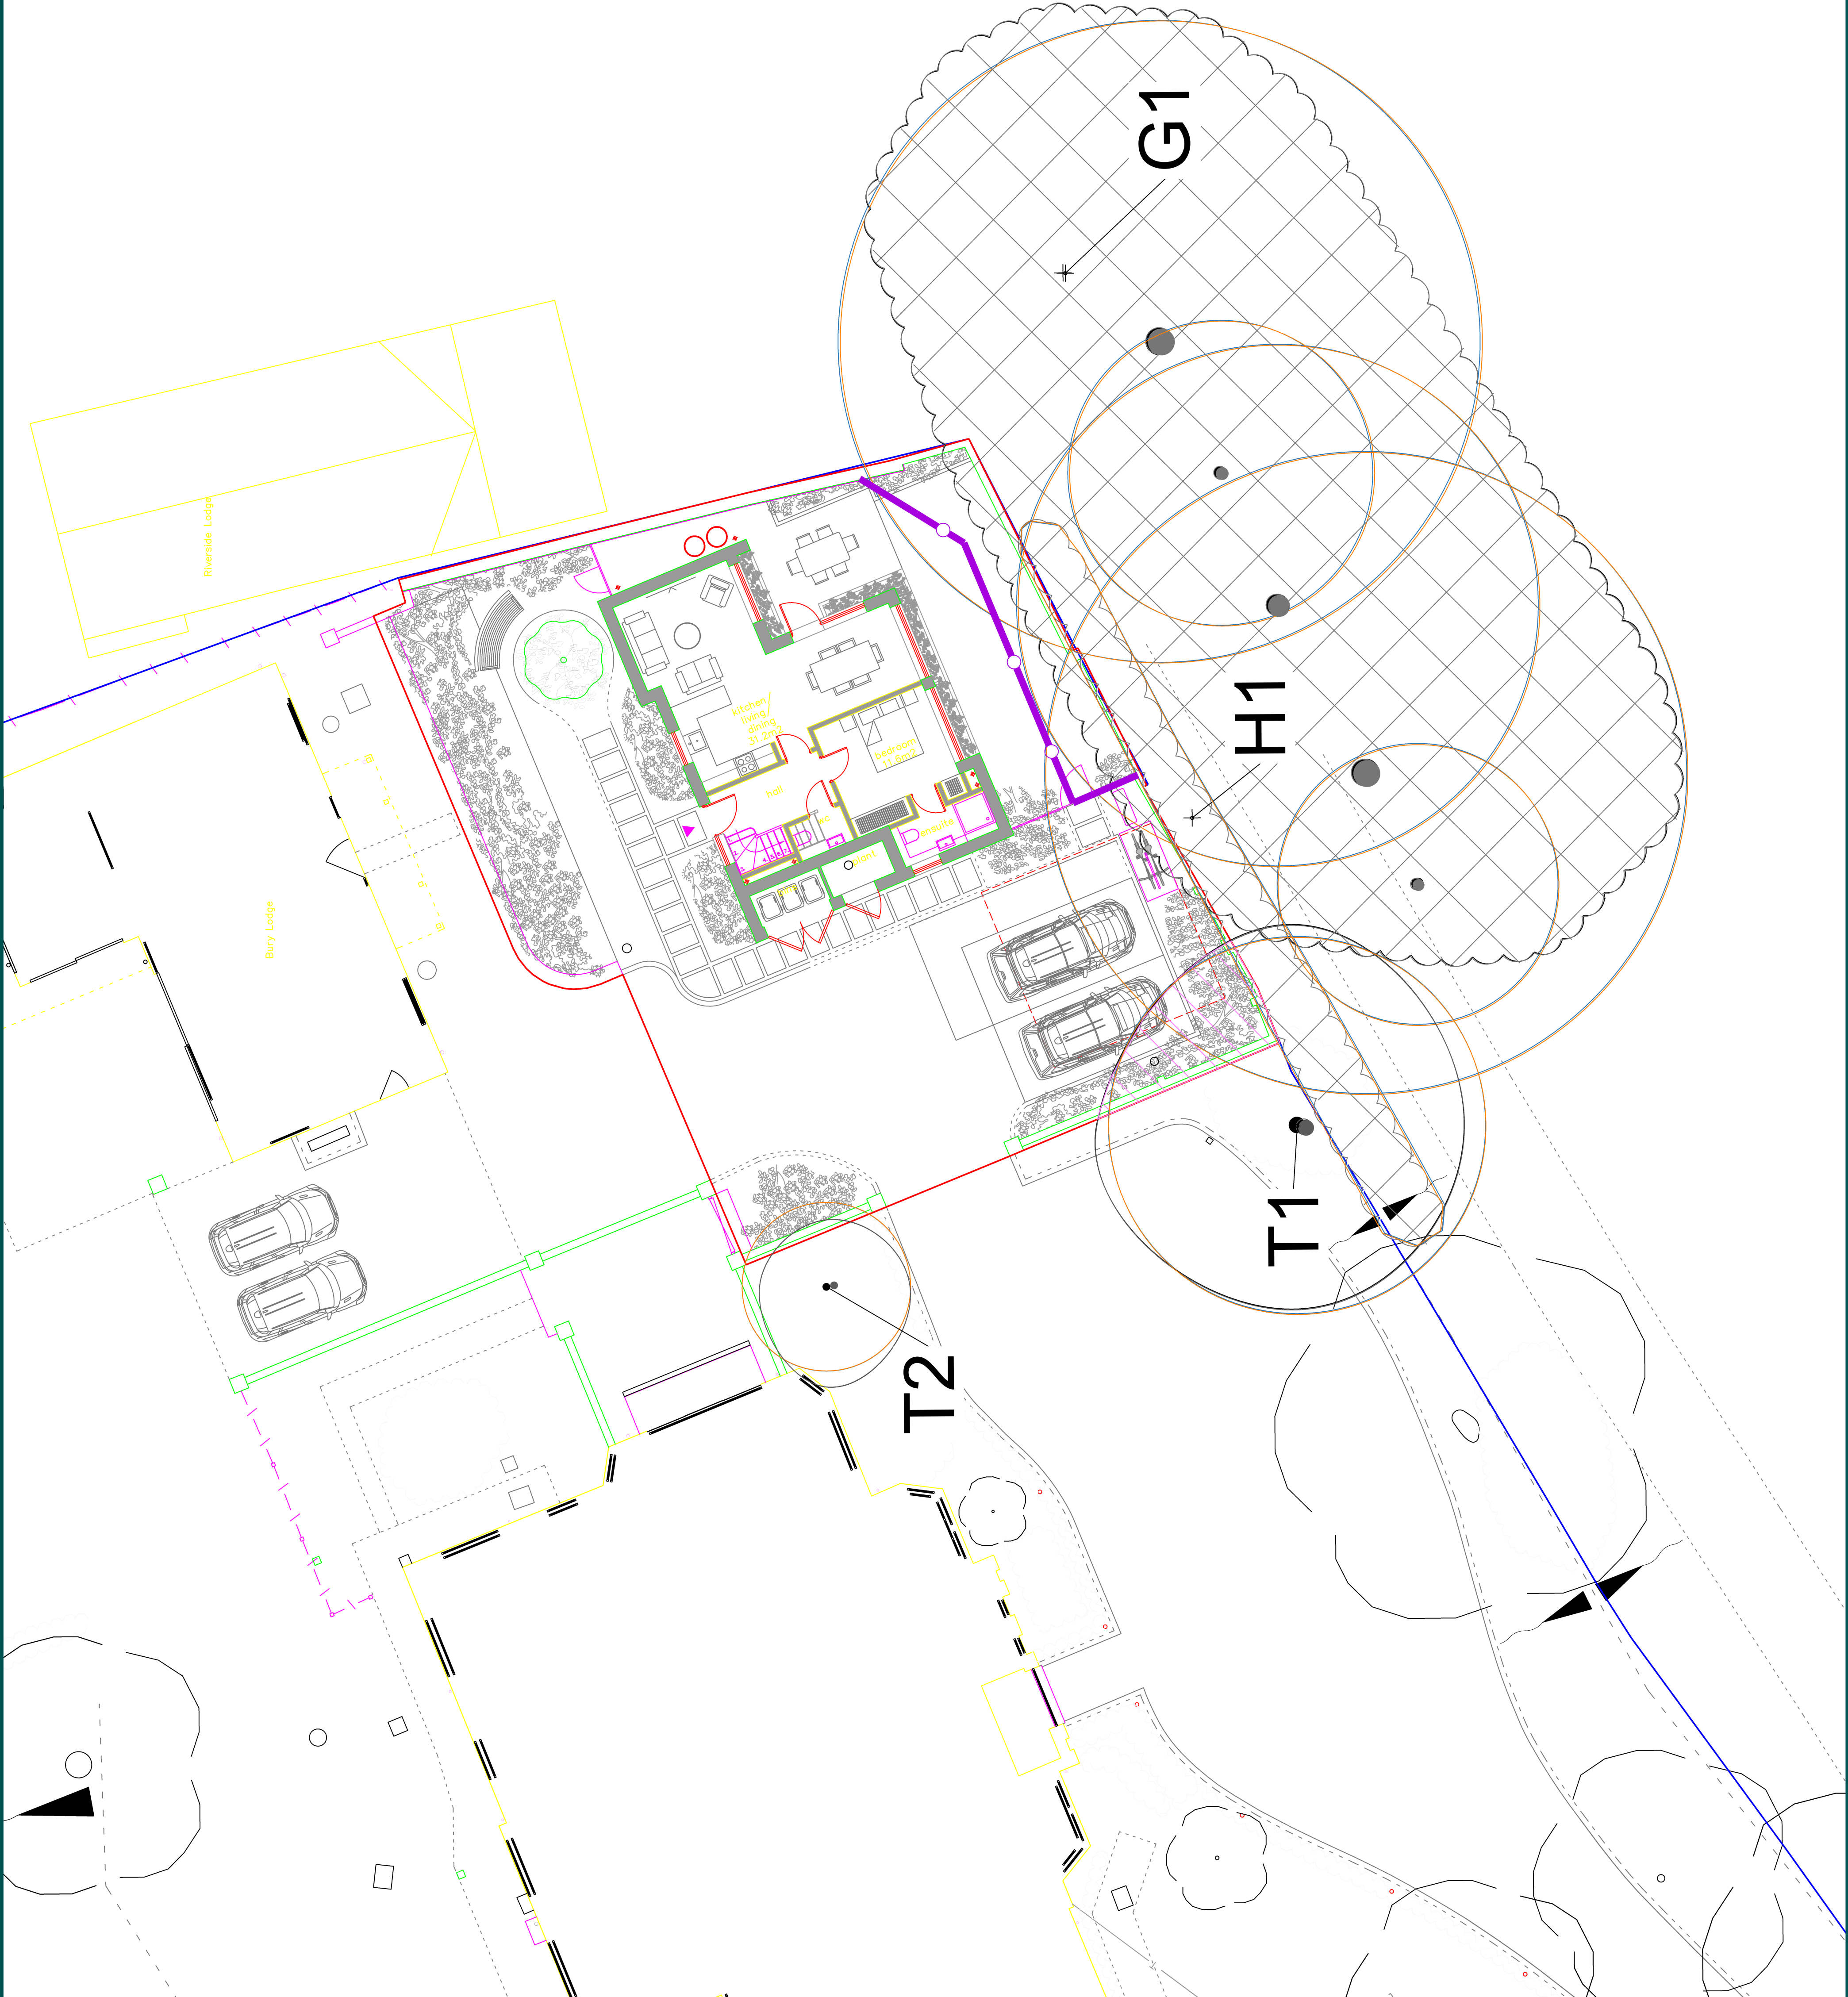

Legend

- Category C Tree
- Root Protection Area
- Category C Woodland, Group or Hedge
- Tree Protection Fencing
- Recommended Extent of Pruning

Revision By	Date	Details

Project Reference / Name:	THE COURT YARD
Client:	BG26.234

Contract:	CLEAR ARCHITECTS
-----------	------------------

TREE PROTECTION PLAN
SHEET 1 OF 1

Project of issue	INITIAL ISSUE	Date of issue	03.09.2026
Drawn @ A1	1:100	Scale	S0
WS	Checked and approved	LE	P01
BS26.234-BRGR-ZZ-ZZ-DR-ARB-00003			