



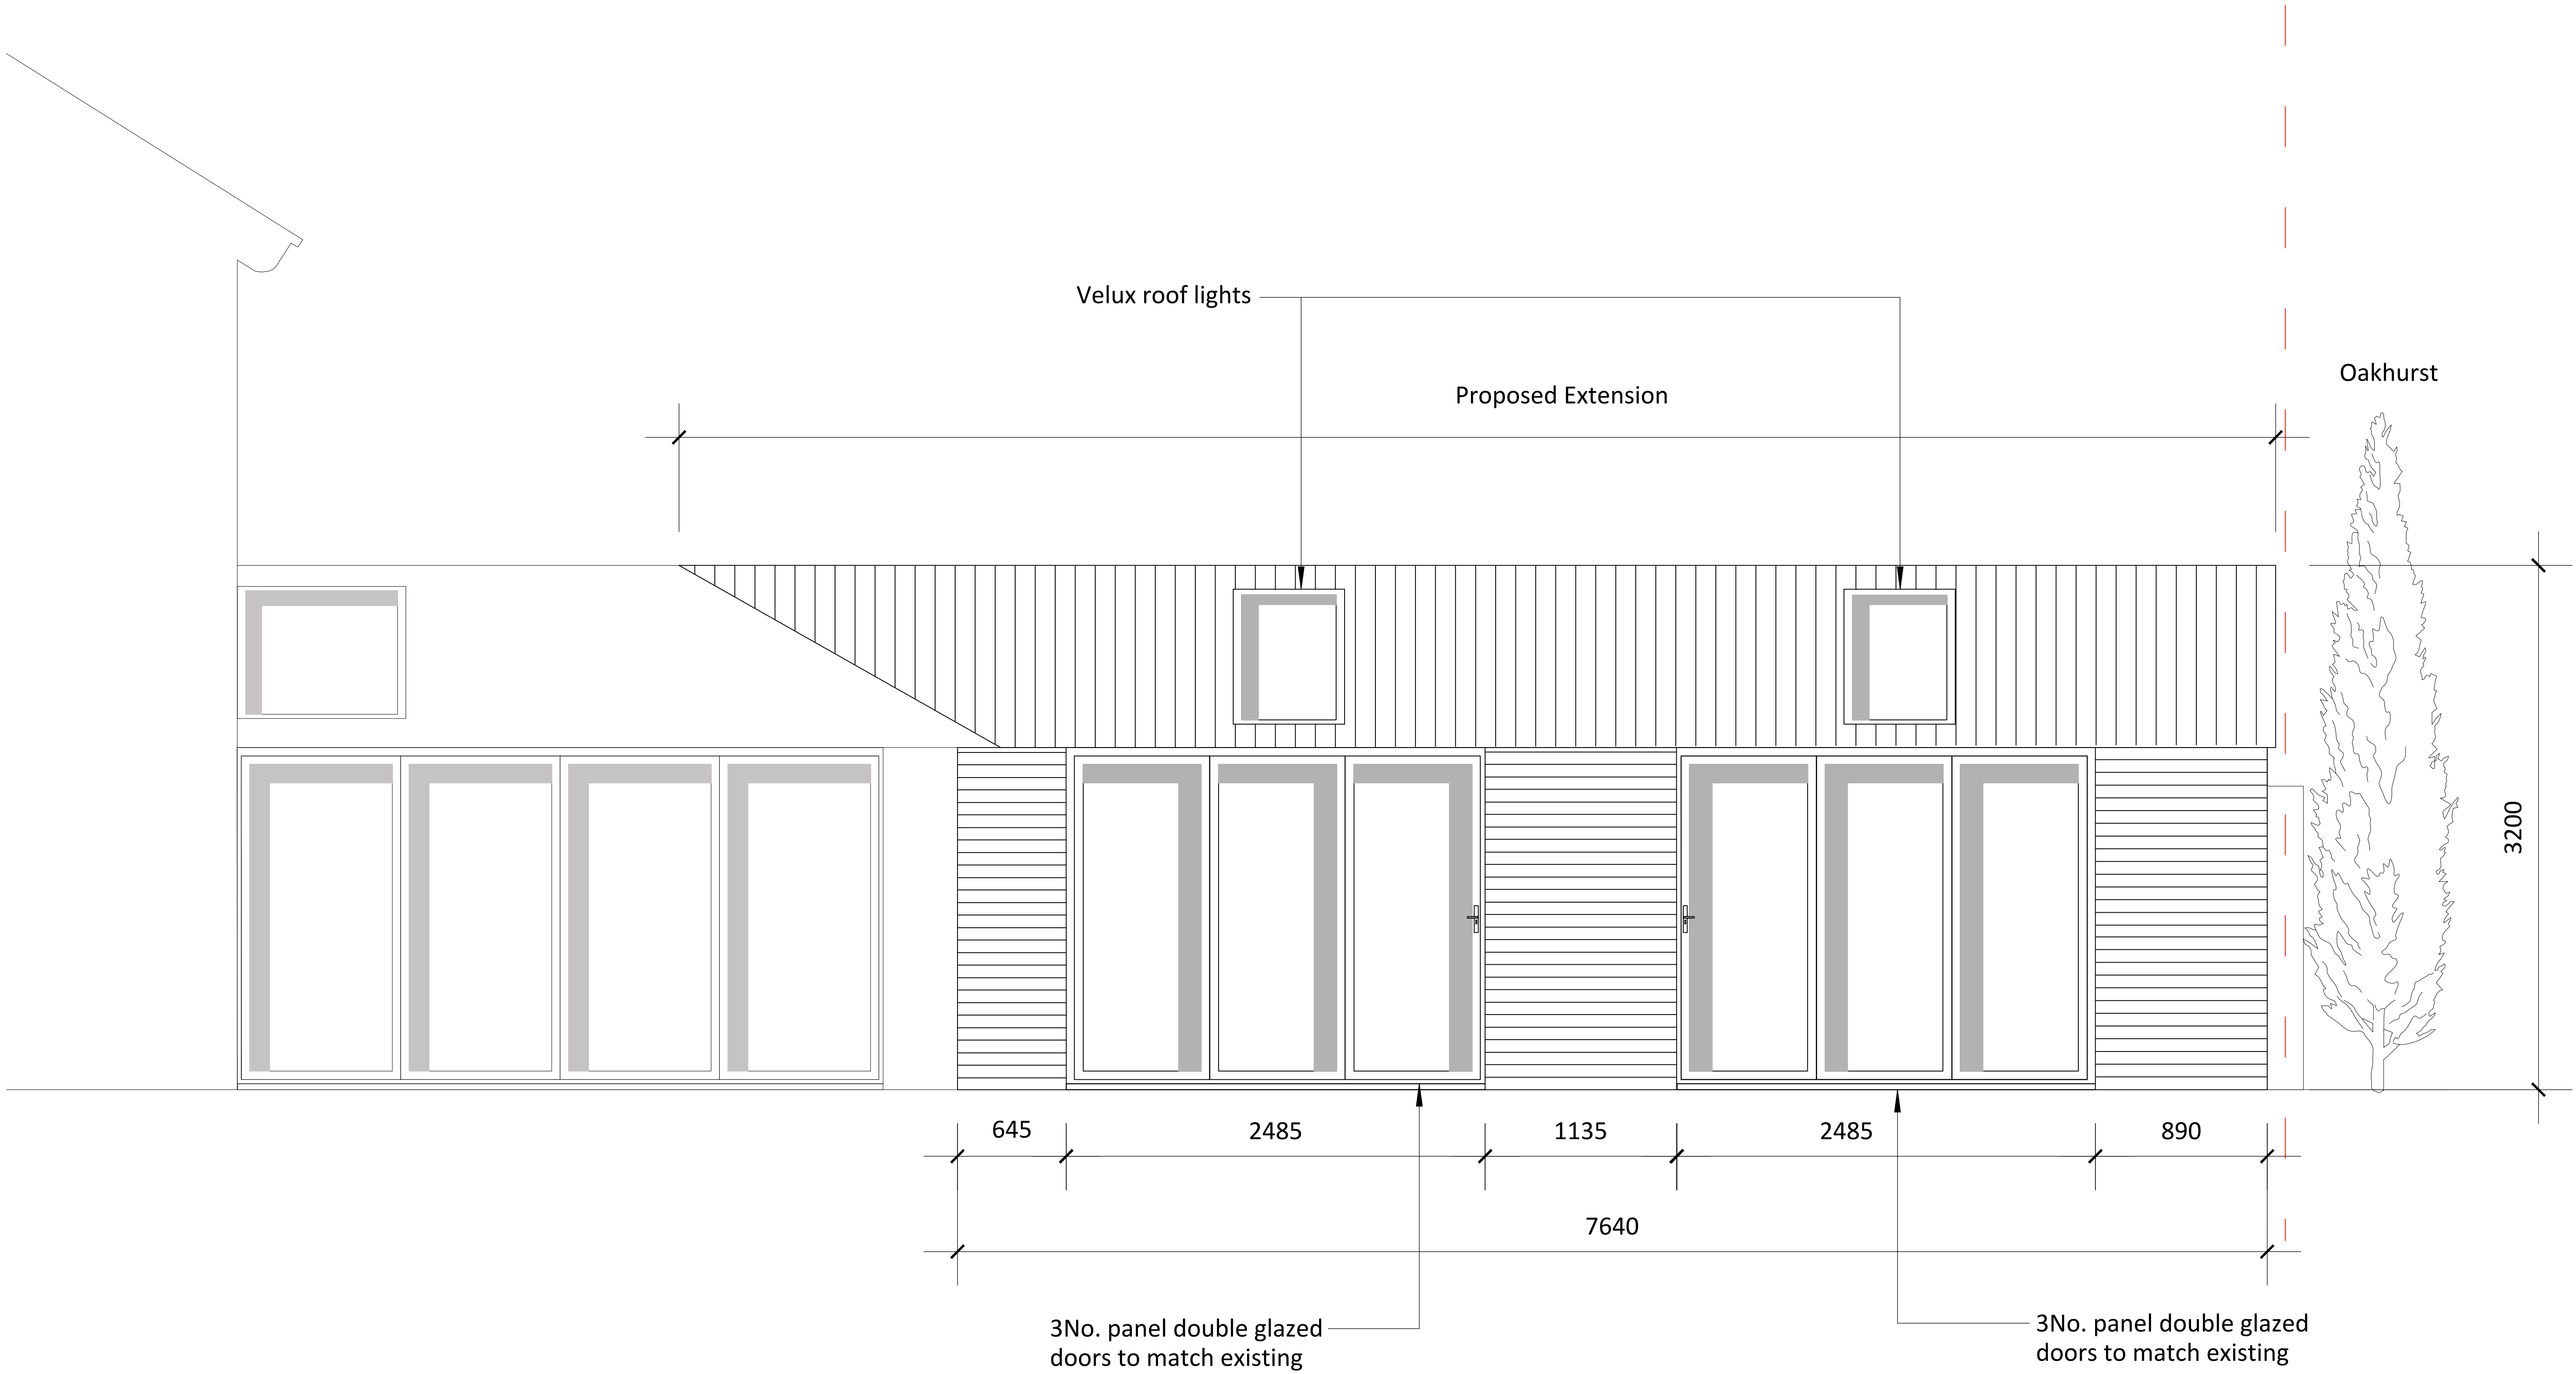

Proposed Extension North West Elevation

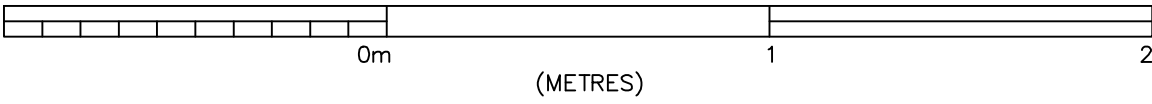

1:20