



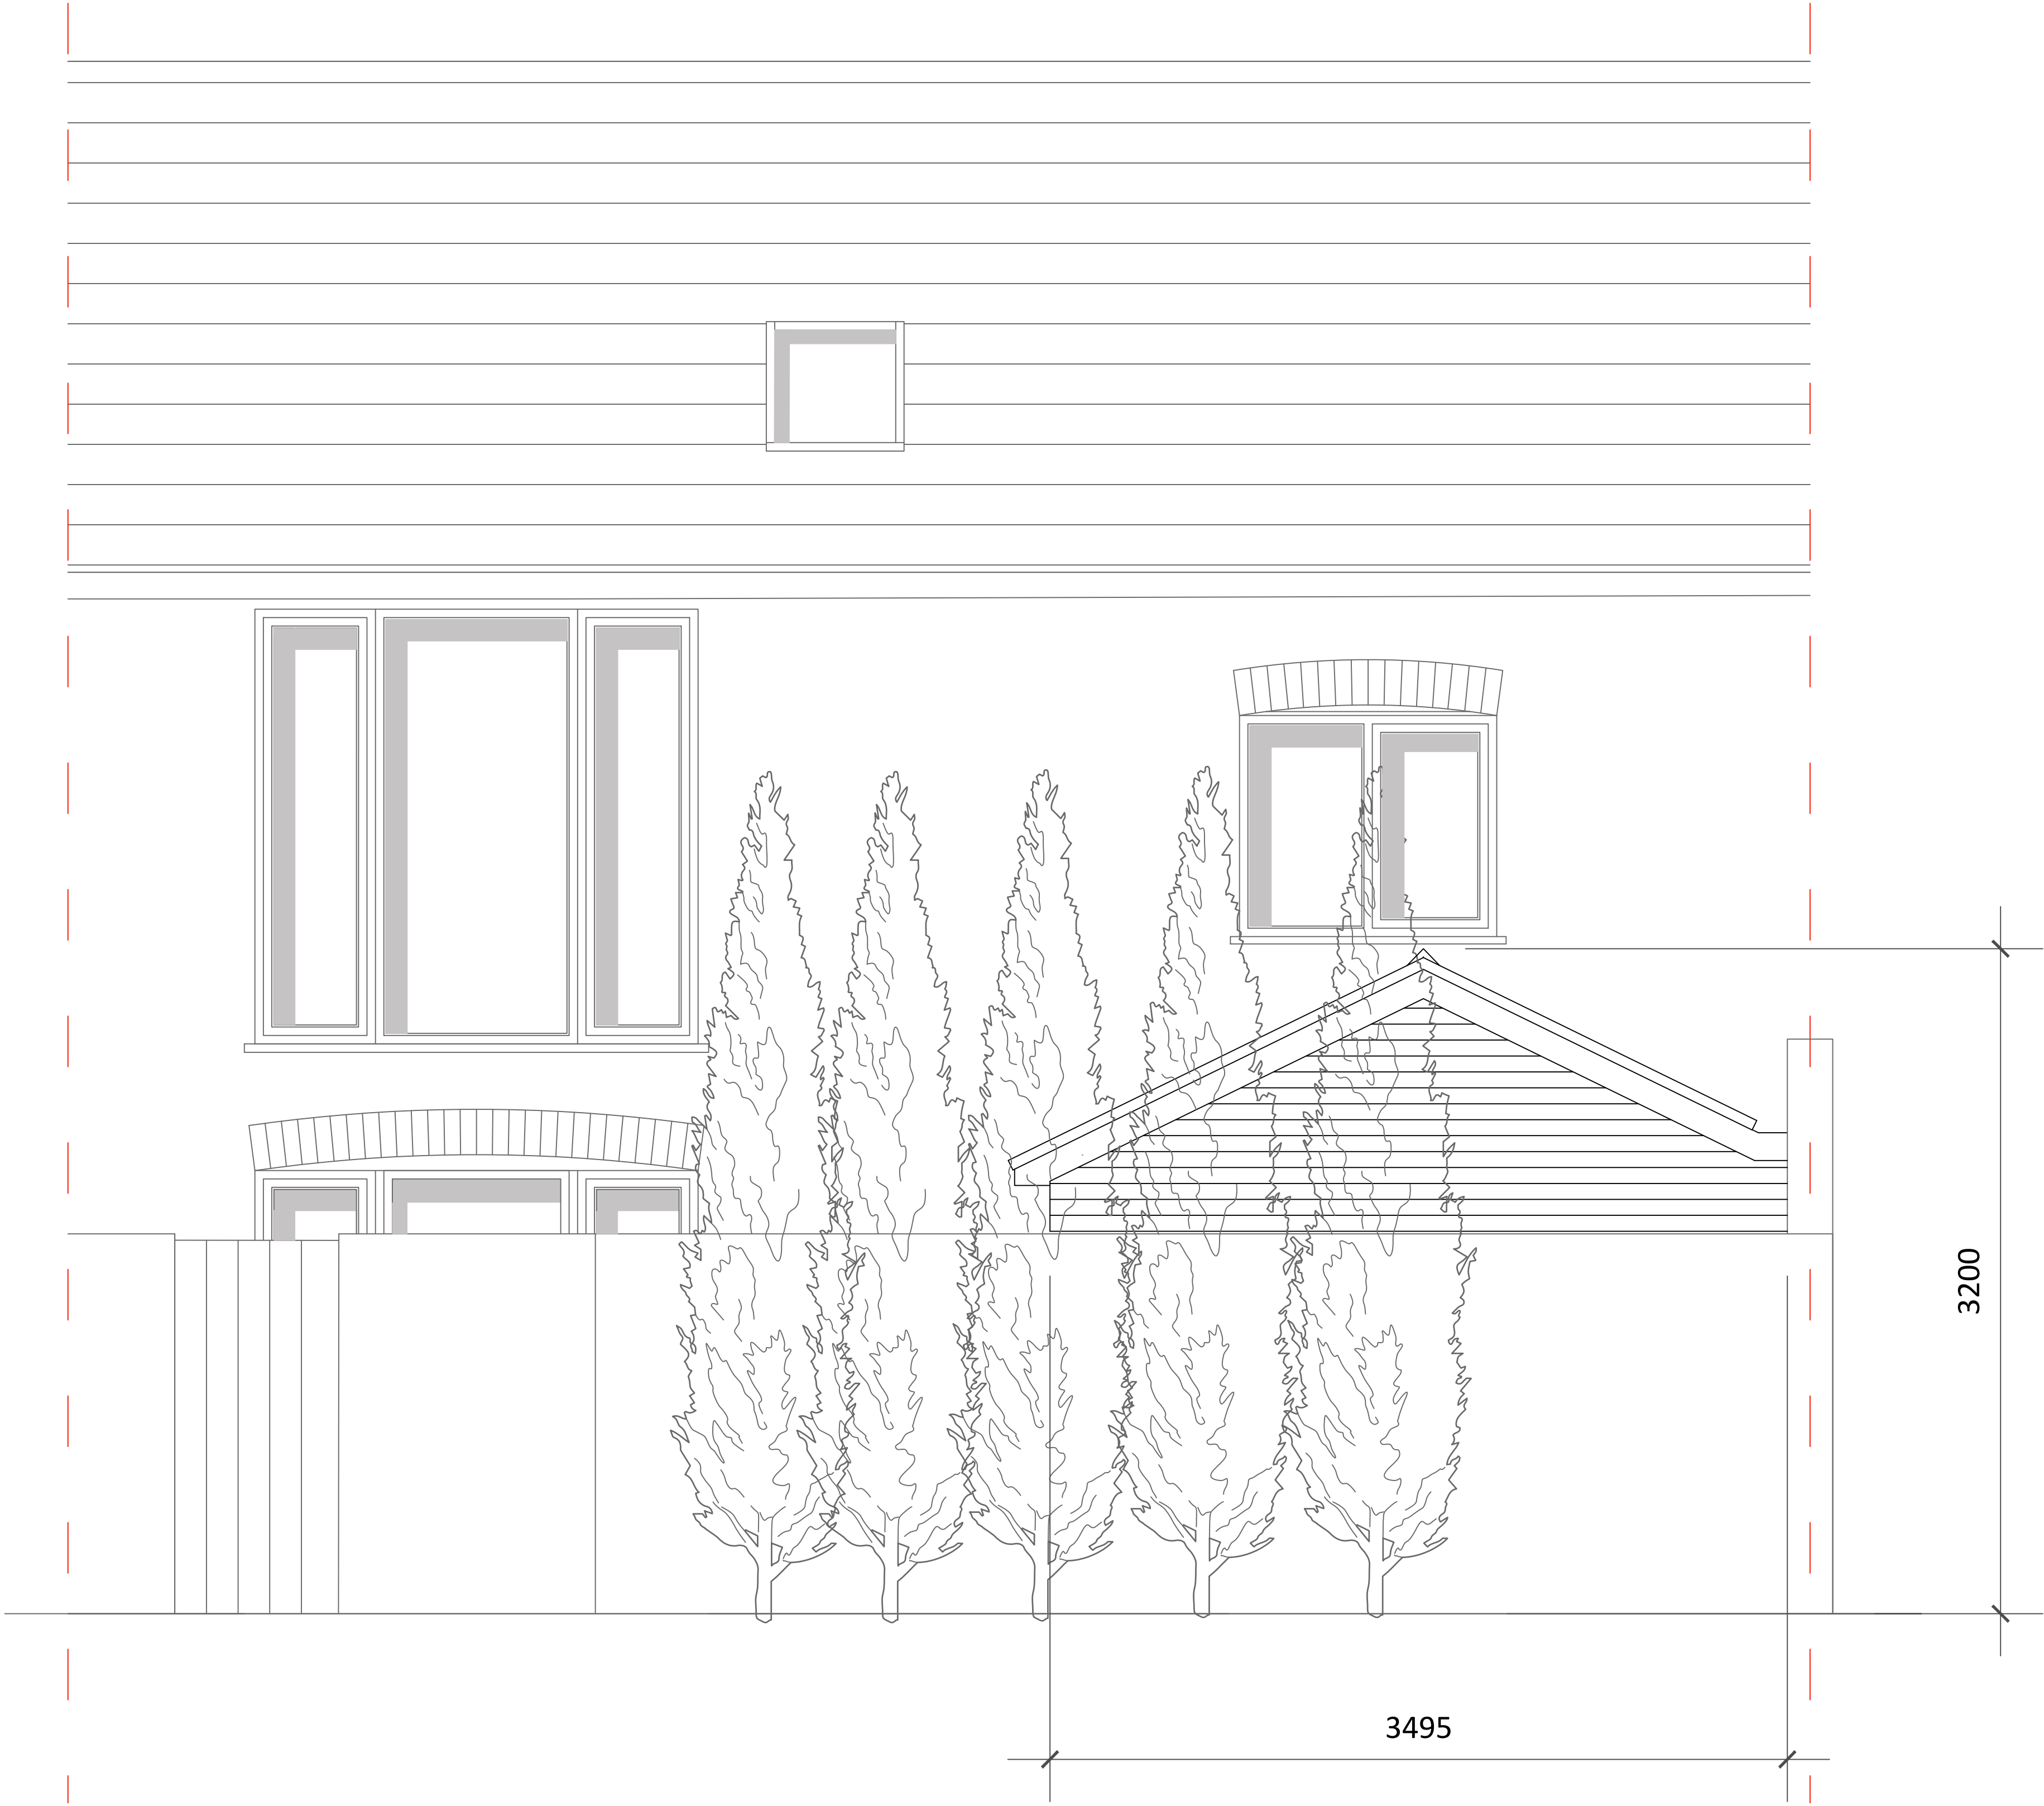

Proposed Extension South West Elevation

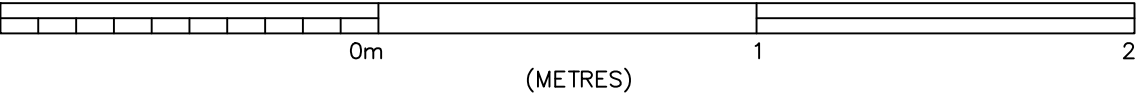

1: 20