





House Elevation Front 1:100

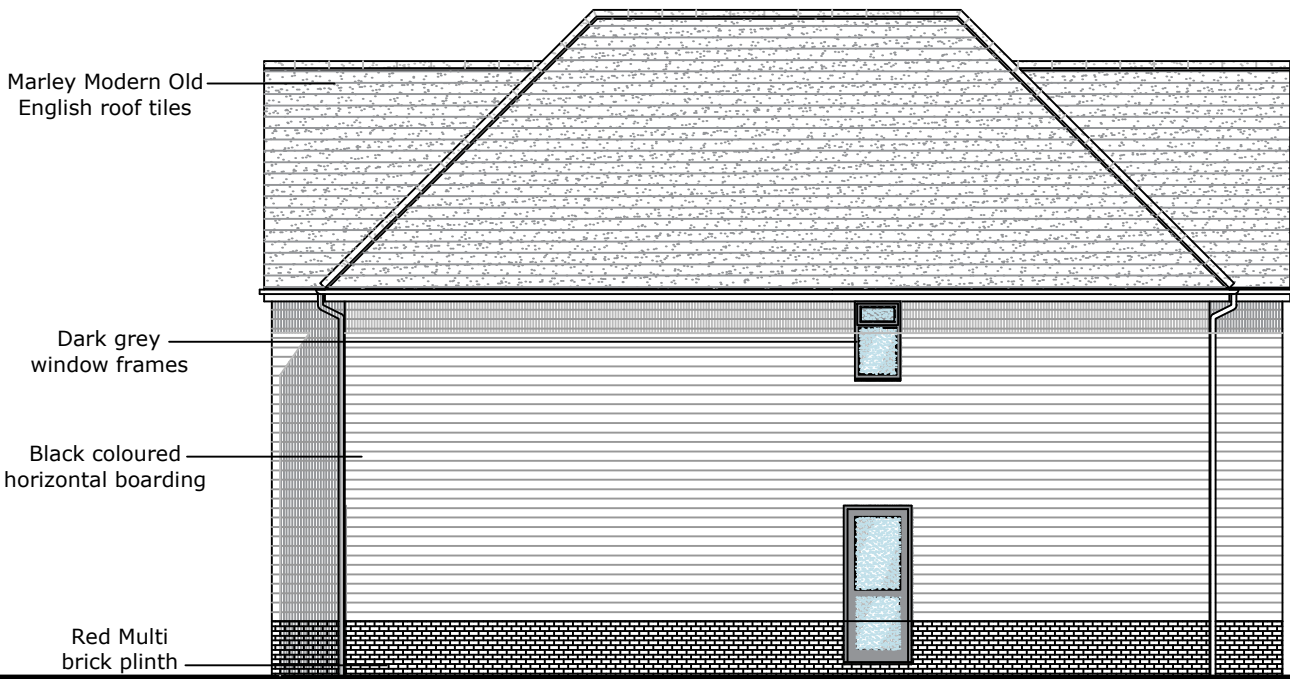


House Elevation Side 1:100




House Elevation Rear 1:100

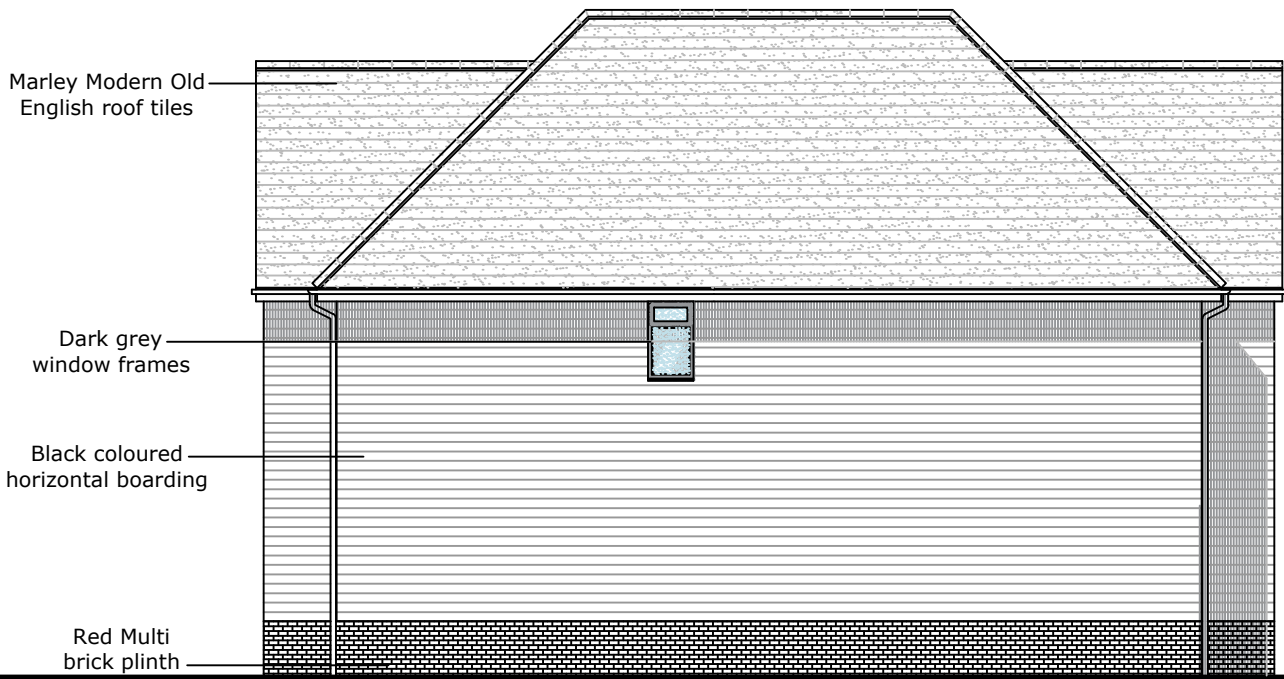


House Elevation Side 1:100

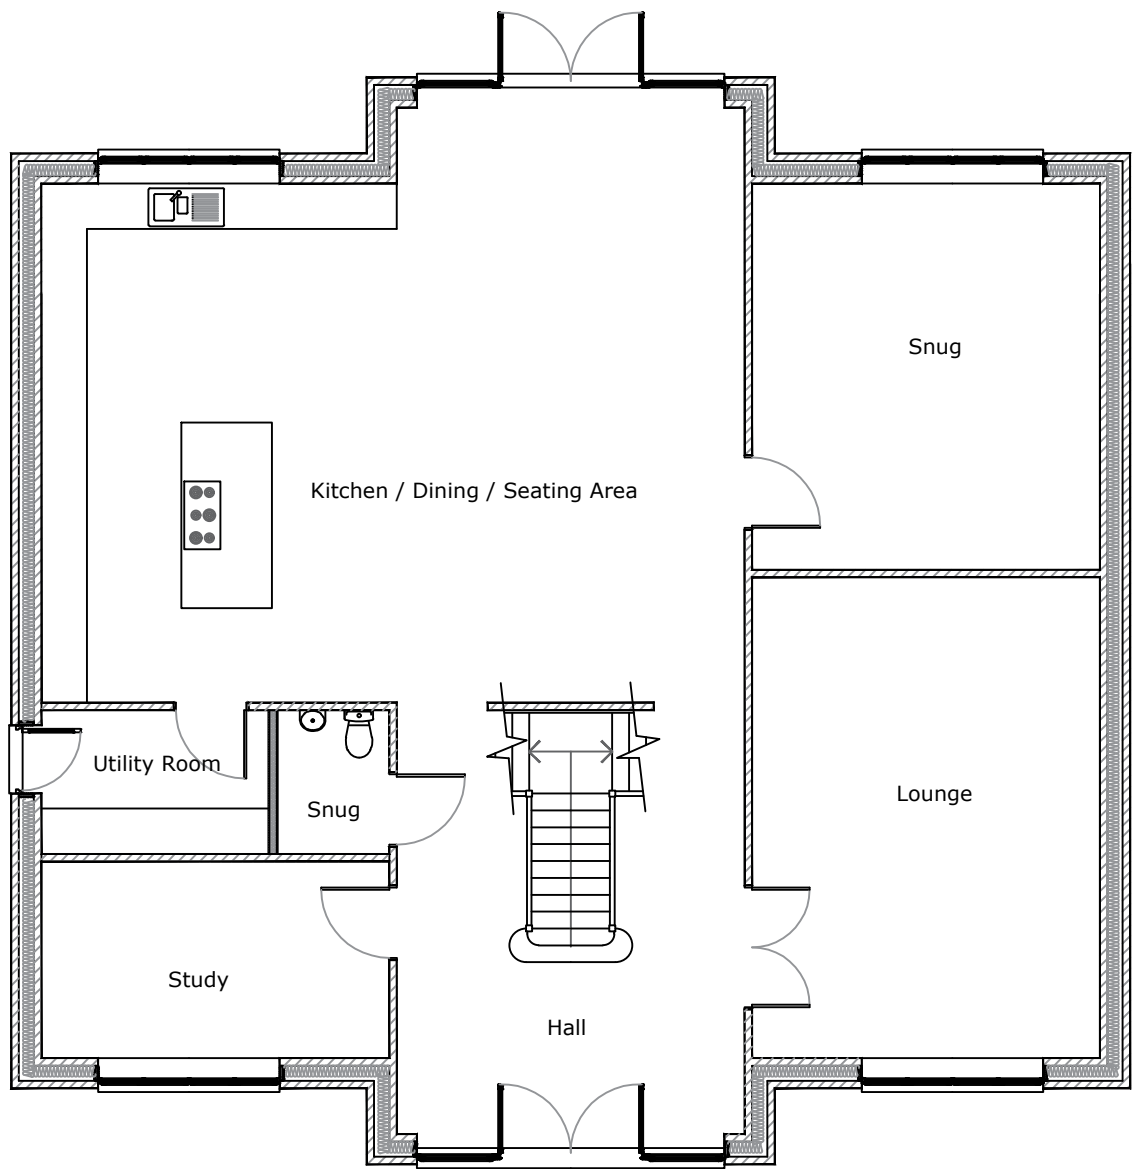

House Ground Floor Plan 1:100

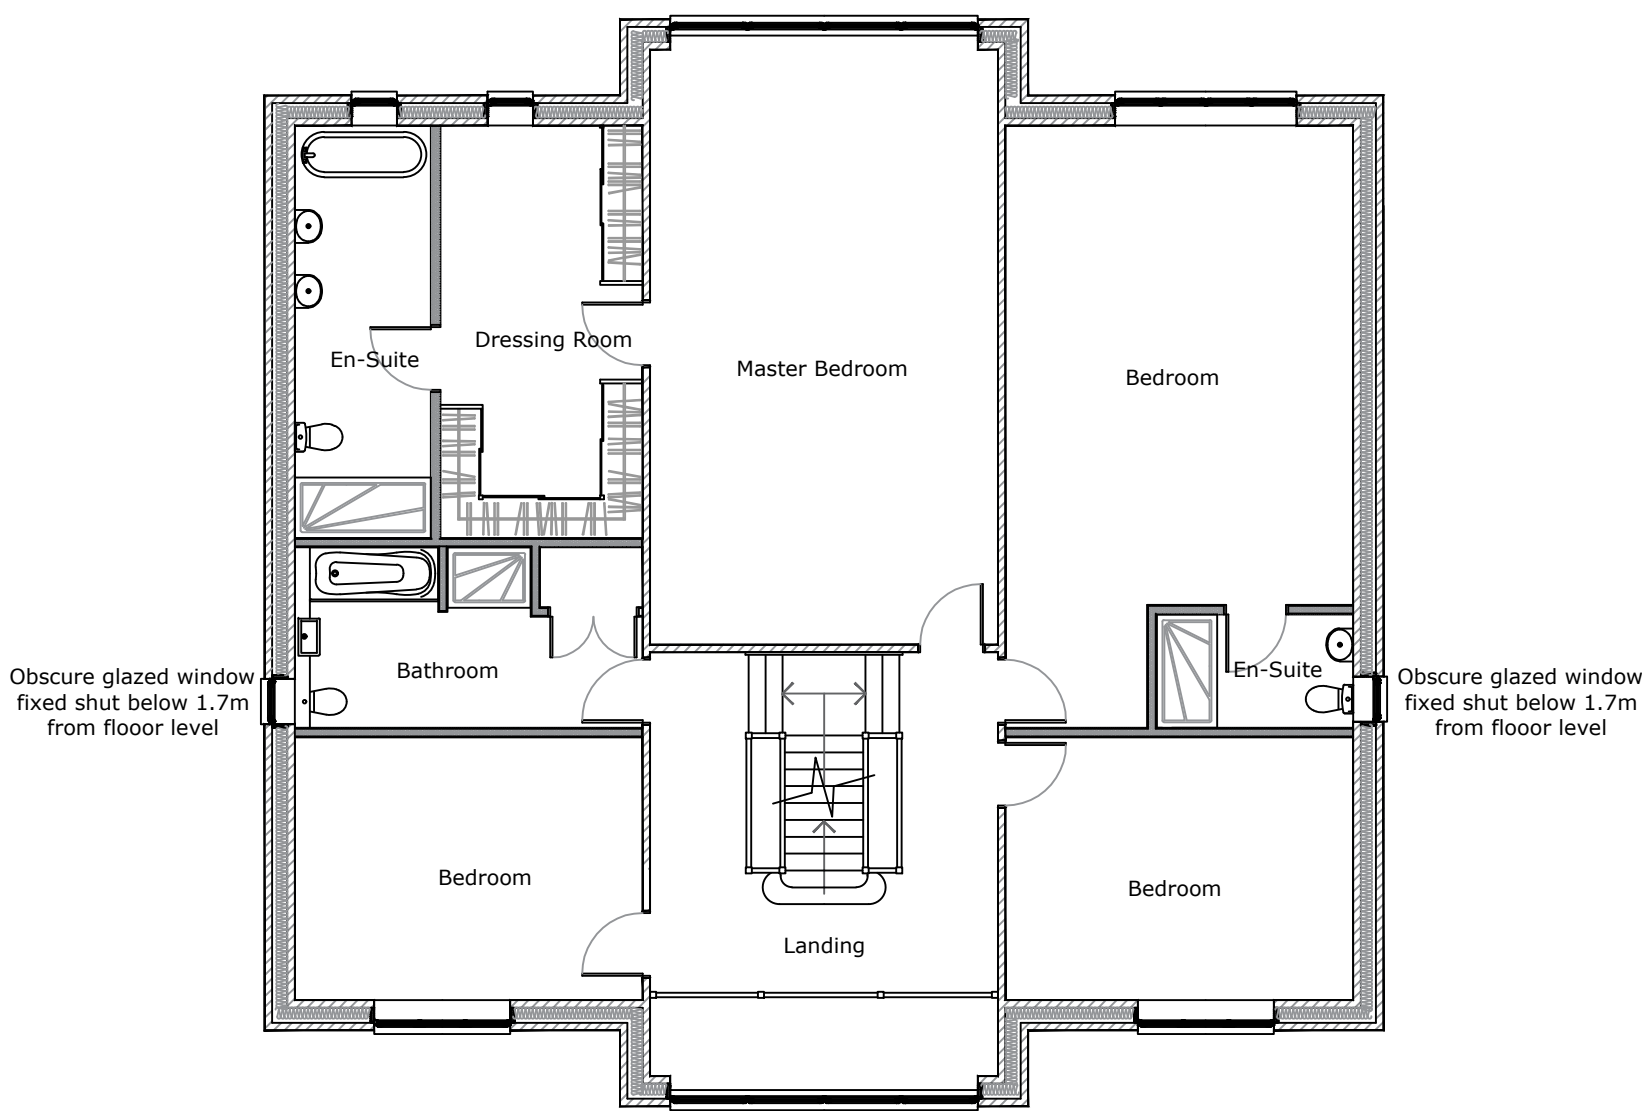

House 1st Floor Plan 1:100

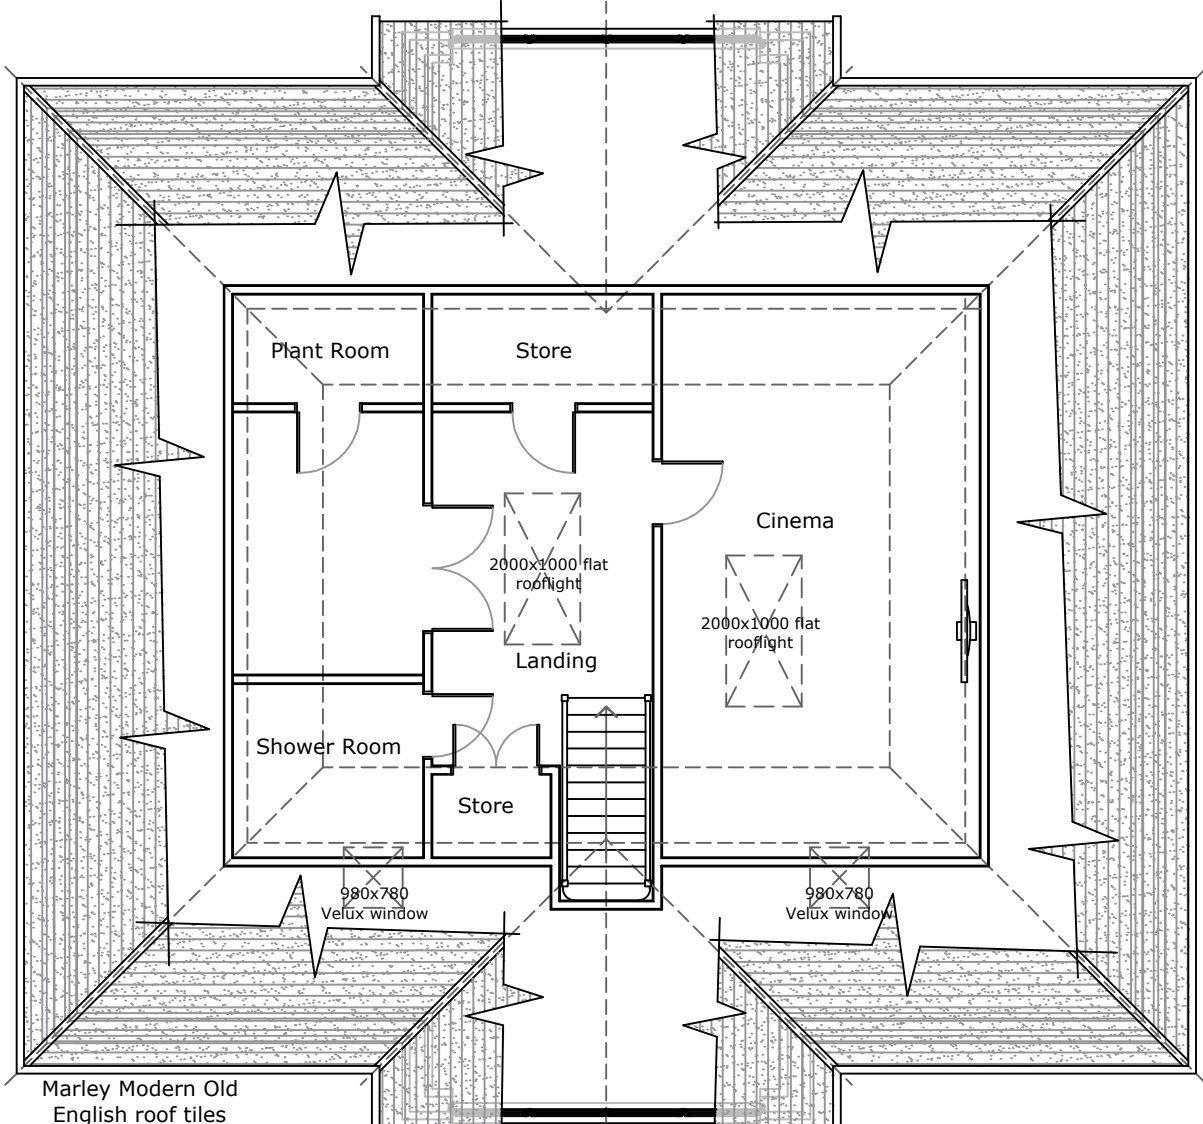


House 2nd Floor Plan 1:100




Garage Elevation Front 1:100




Garage Elevation Side 1:100

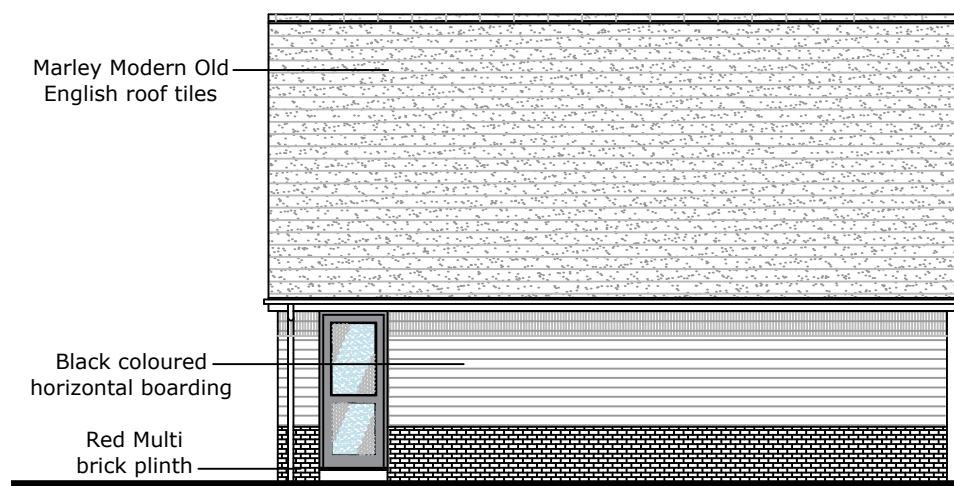


Garage Elevation Rear 1:100

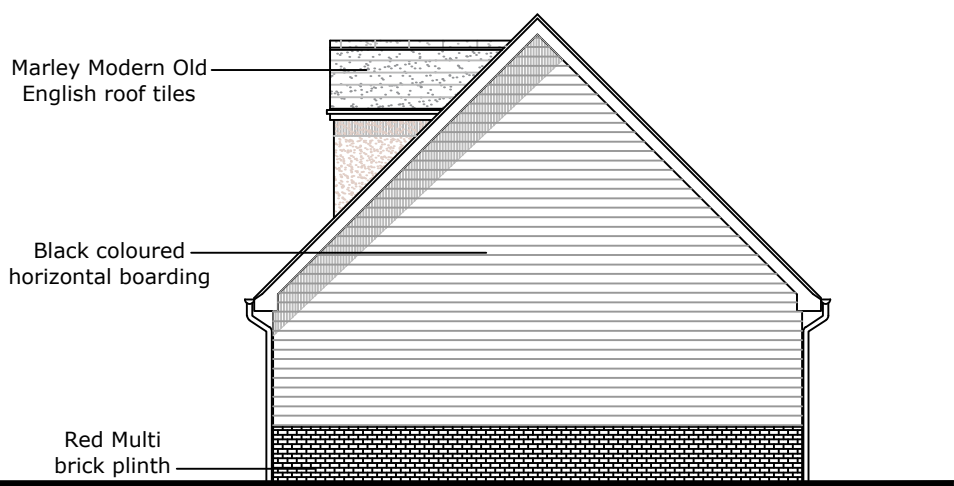

Garage Elevation Side 1:100

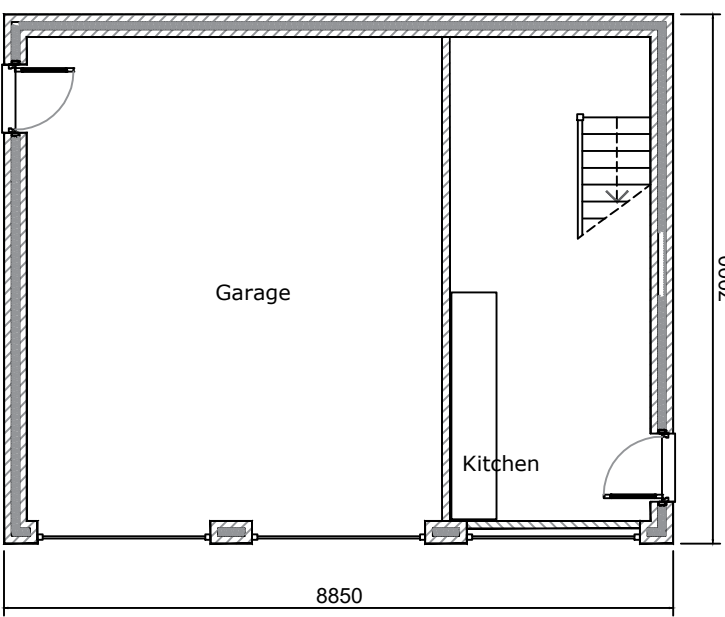

Garage Ground Floor Plan 1:100

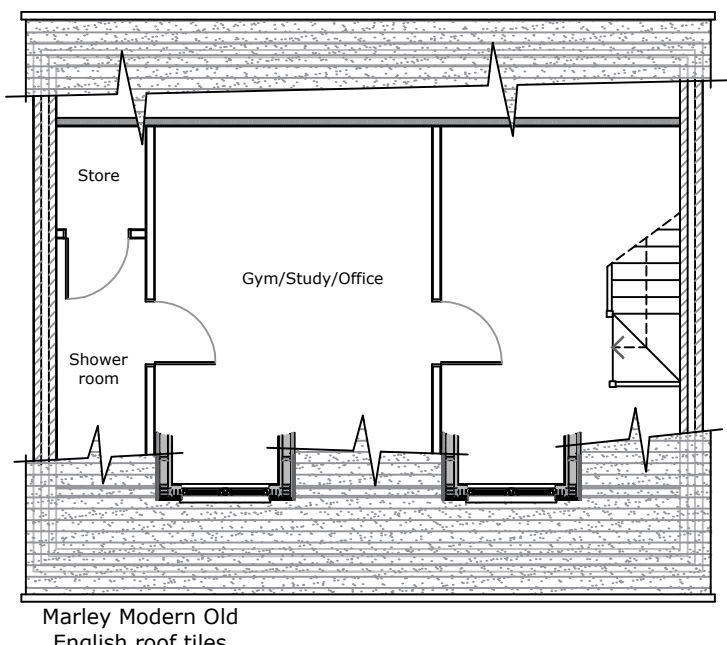

Garage 1st Floor Plan 1:100

Materials

ROOF: Marley Modern Old English roof tiles
WALLS: Black horizontal boarding over Vandersandon Blenheim Red Multi brick plinth
WINDOWS: Dark grey frames.
FASCIAS: Black Upvc fascia and black guttering