


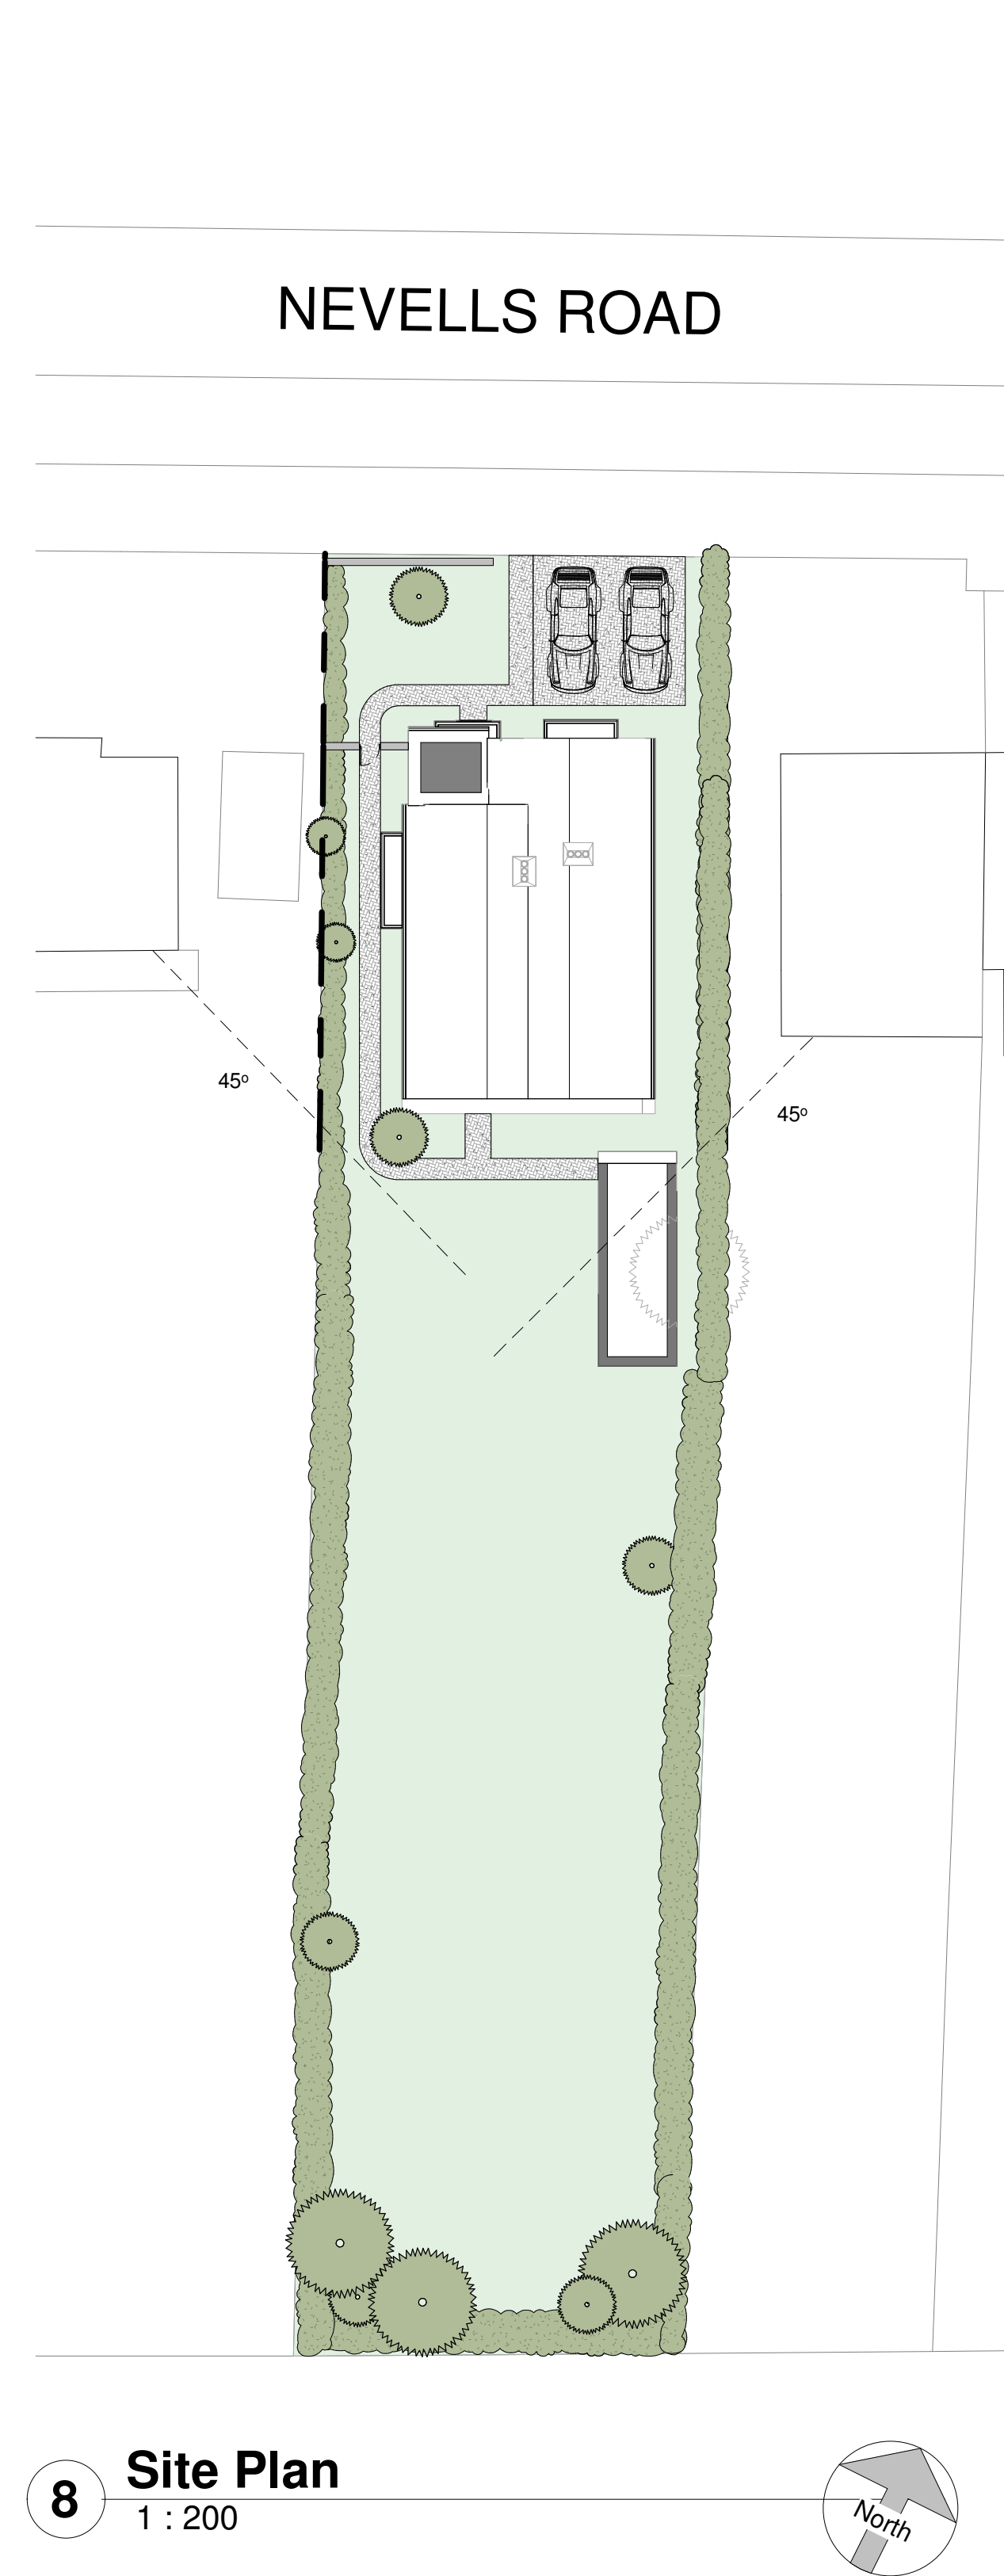
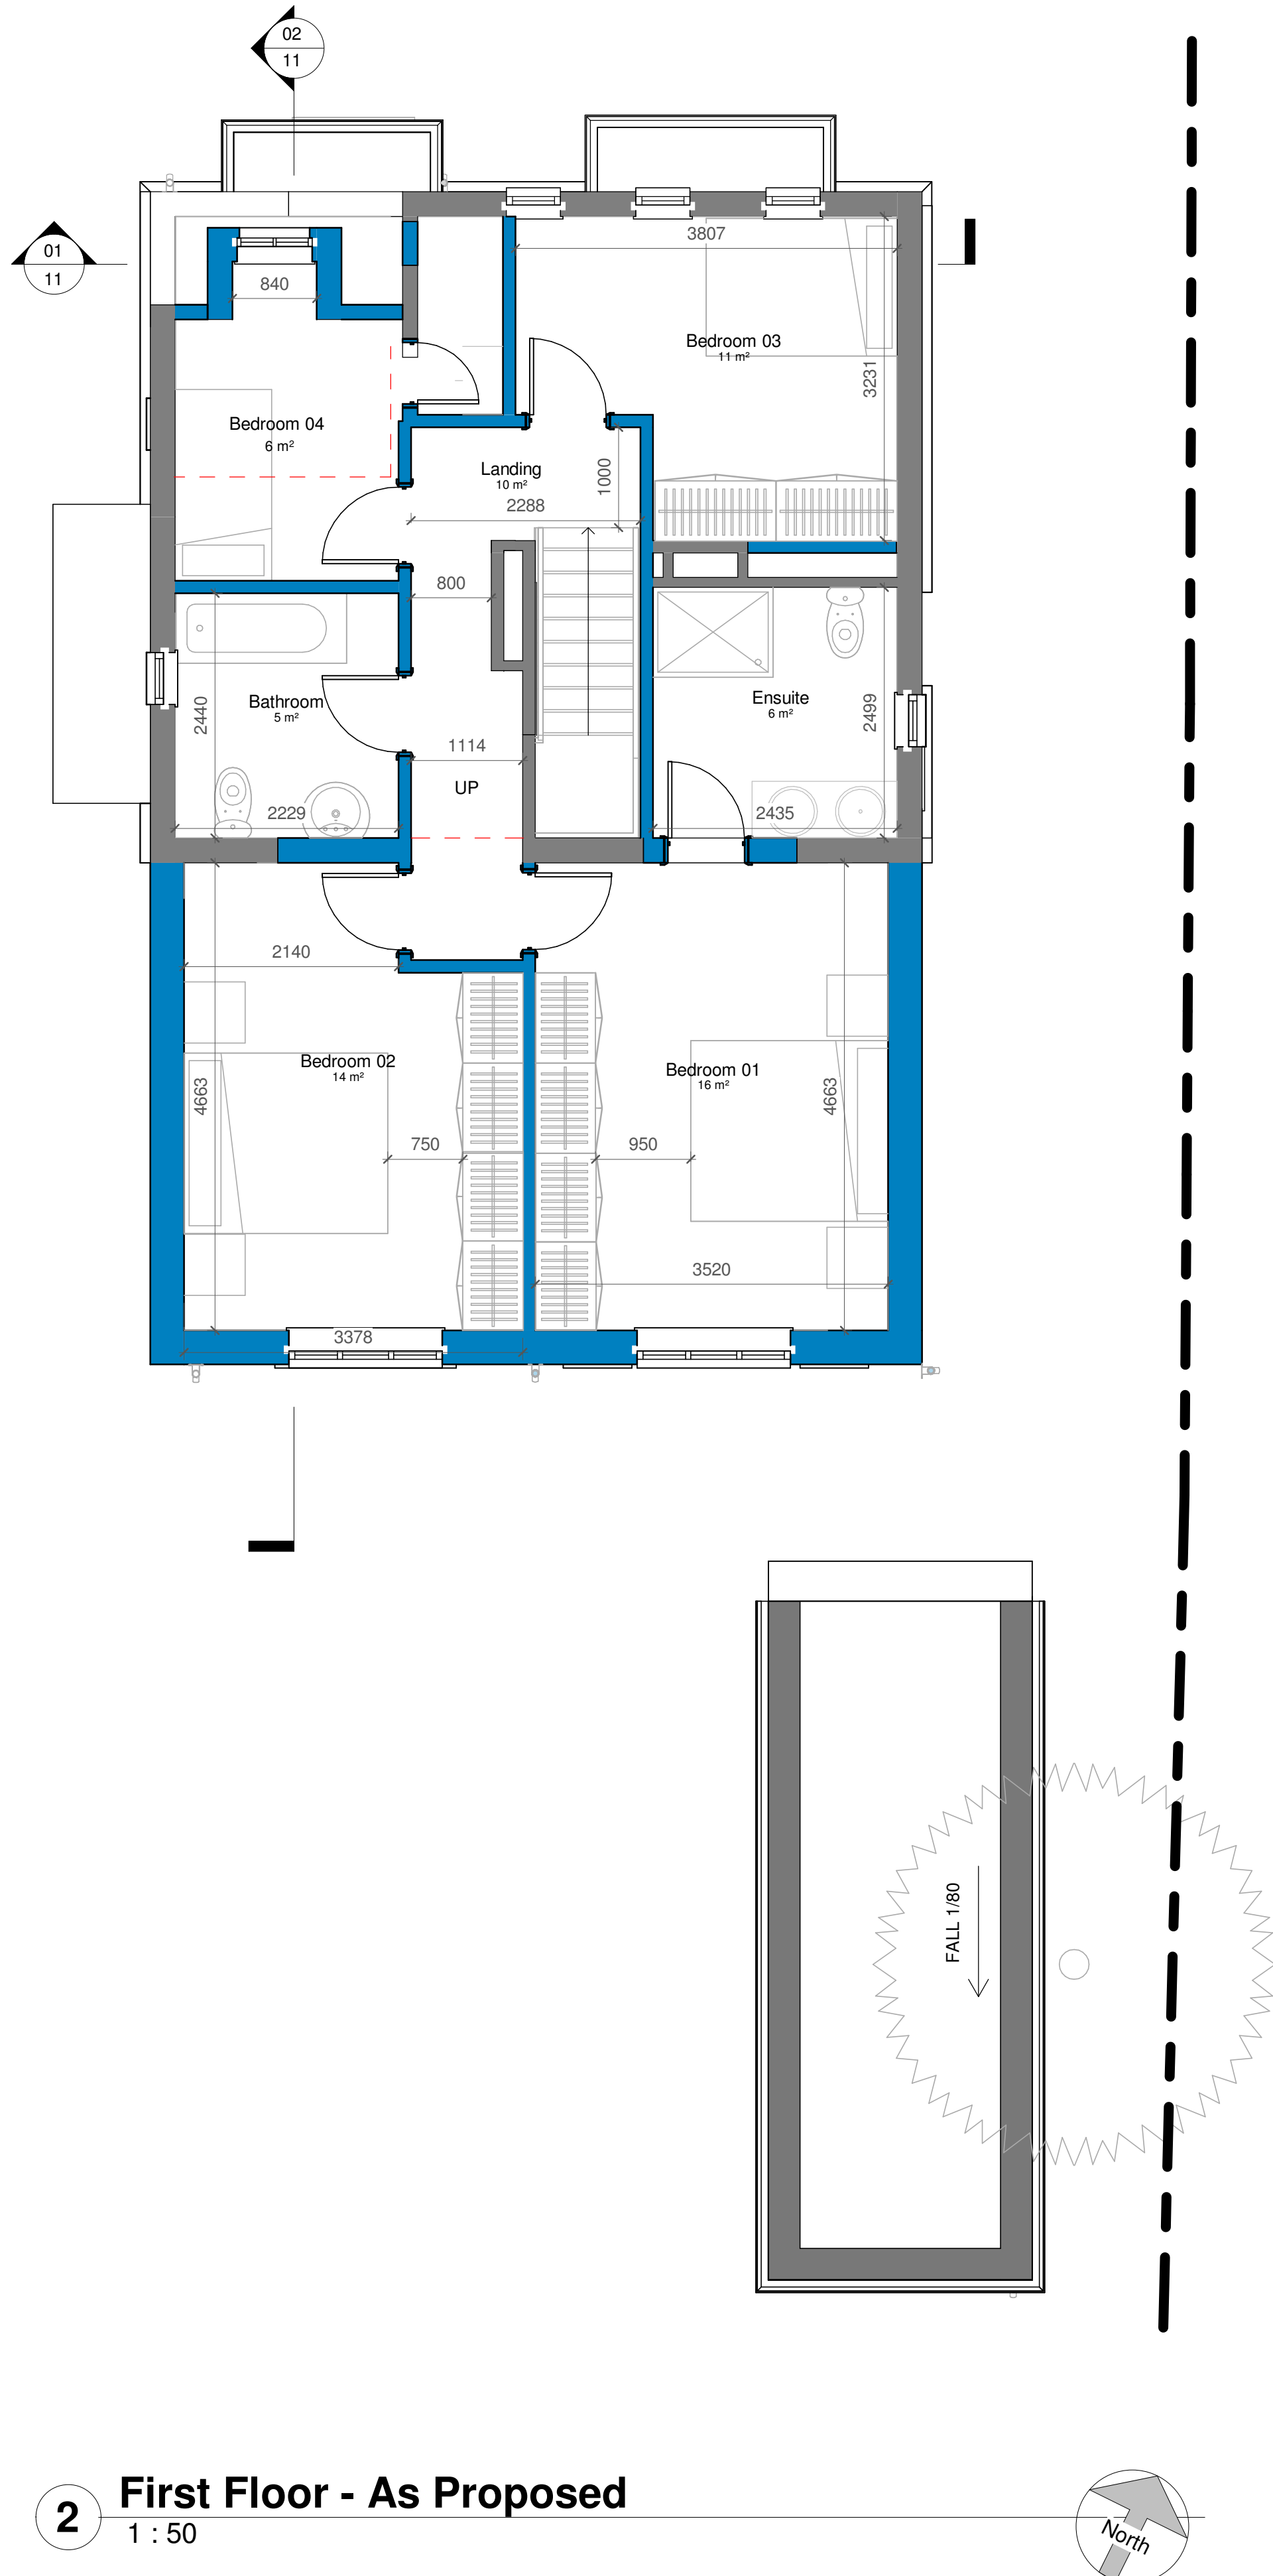


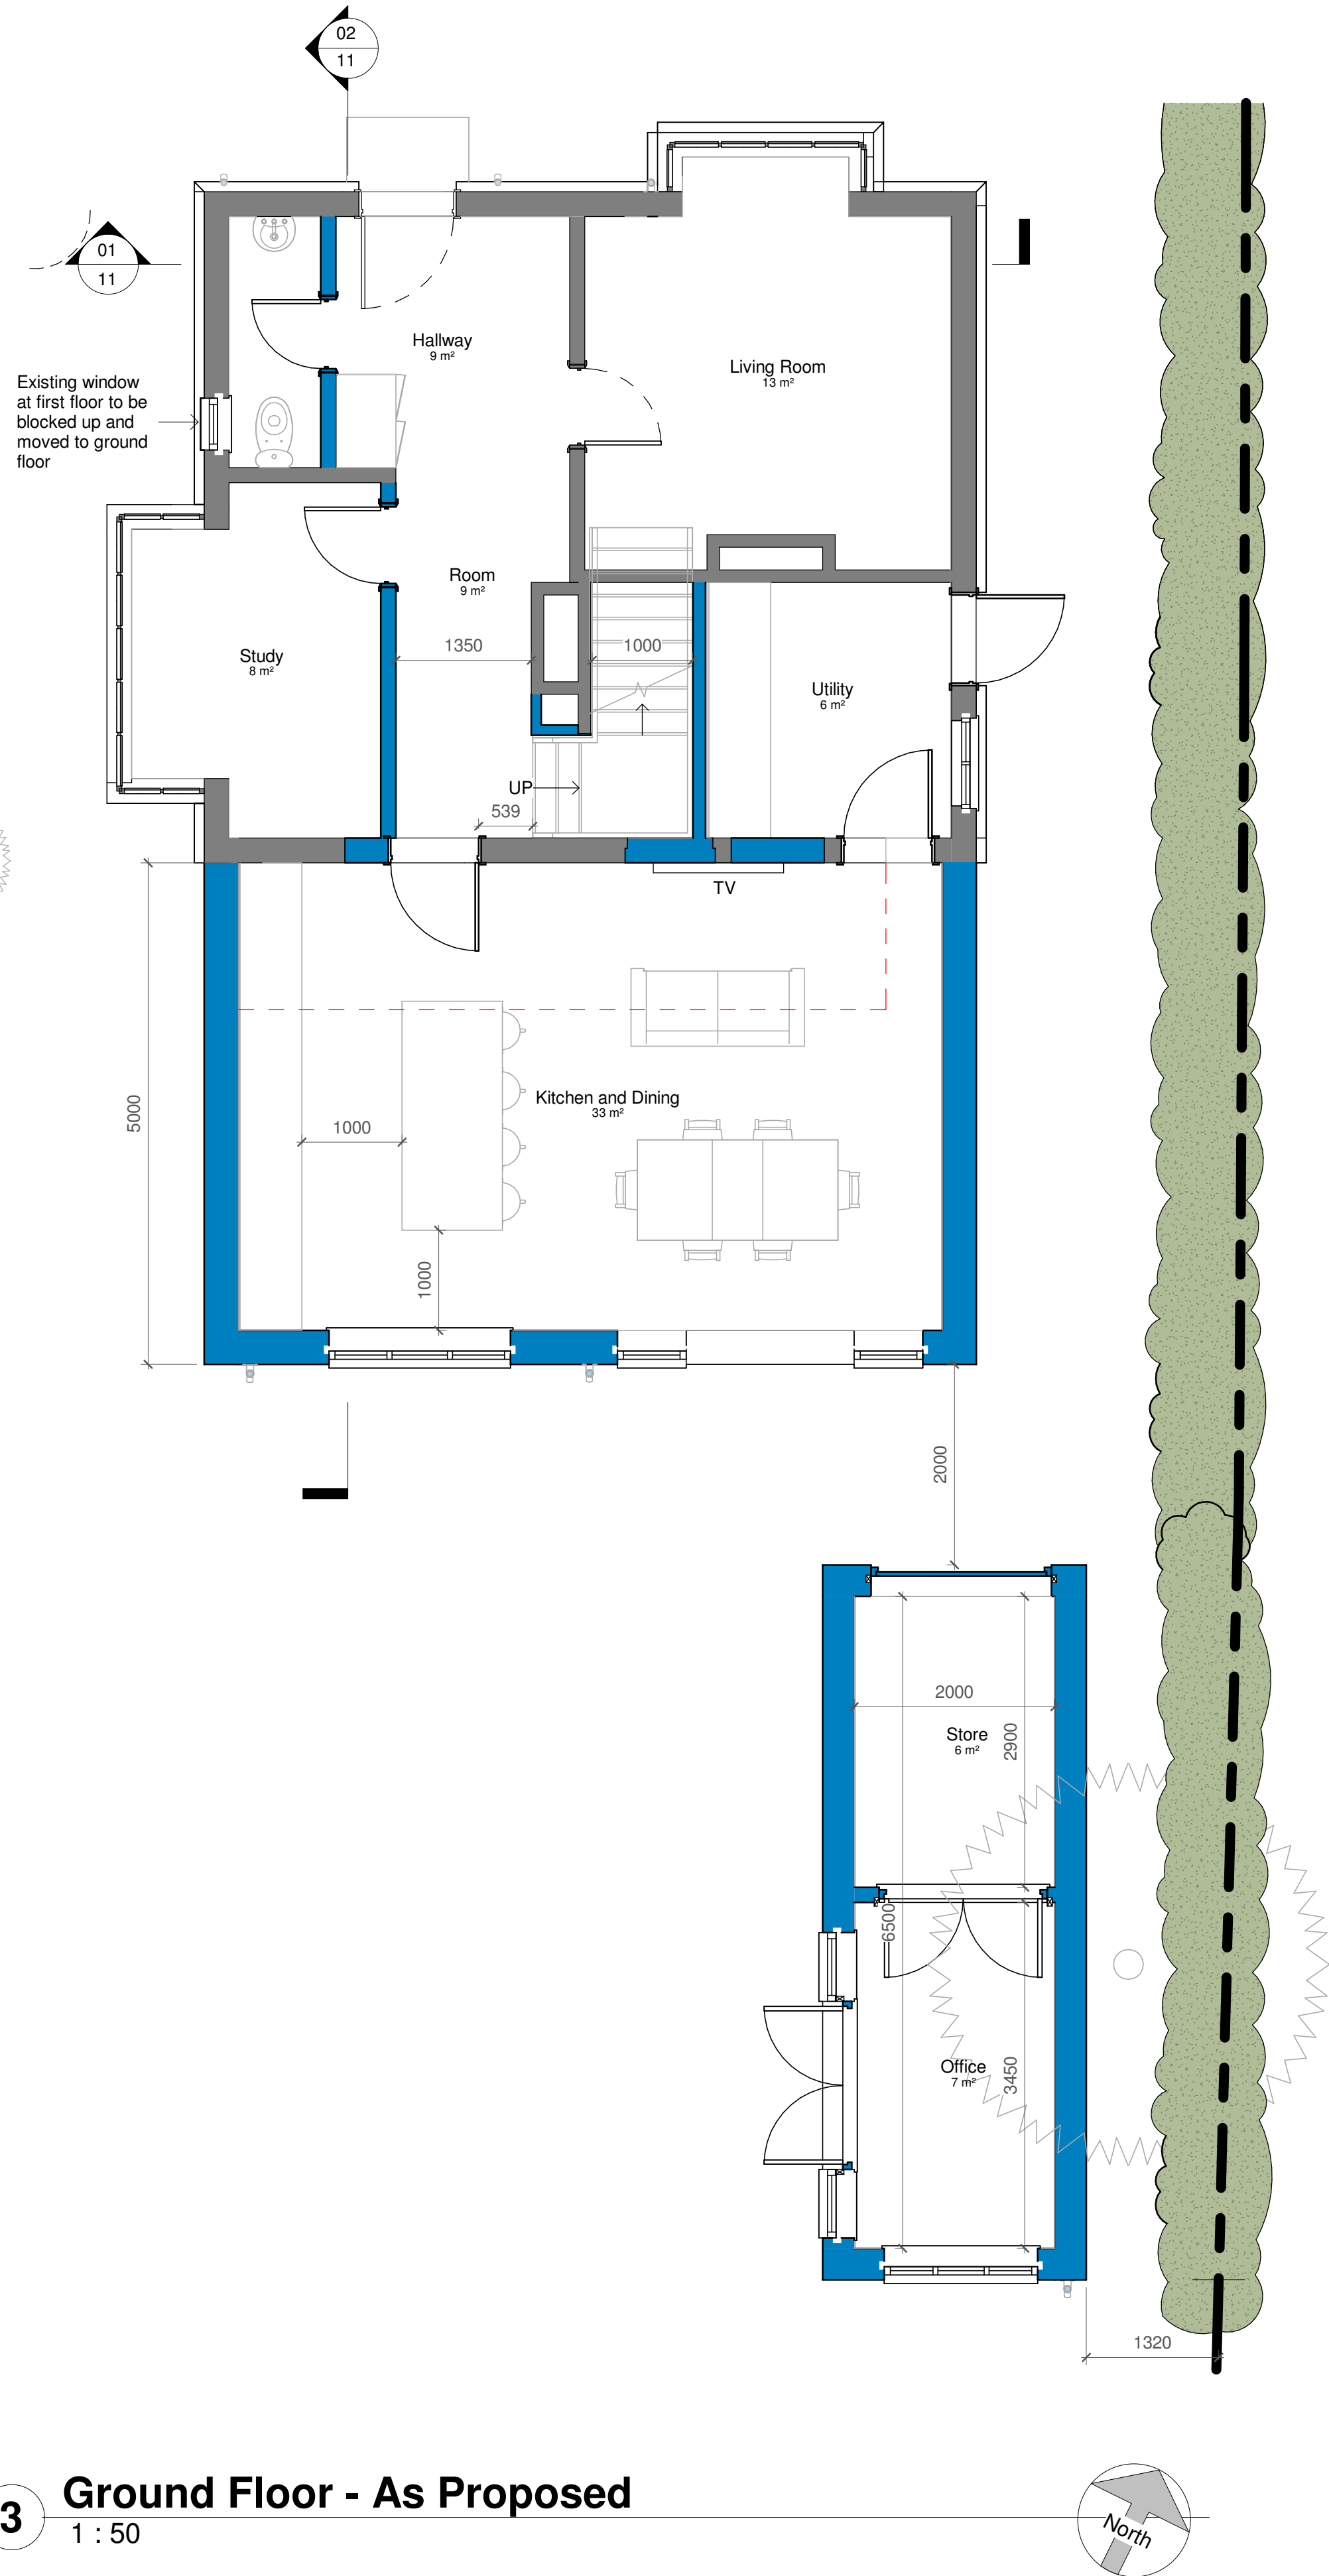

- MATERIALS**
Roof
to match existing.
Walls
to match existing.
Doors
UPVC White
Windows
UPVC flush casements, equal, sight lines

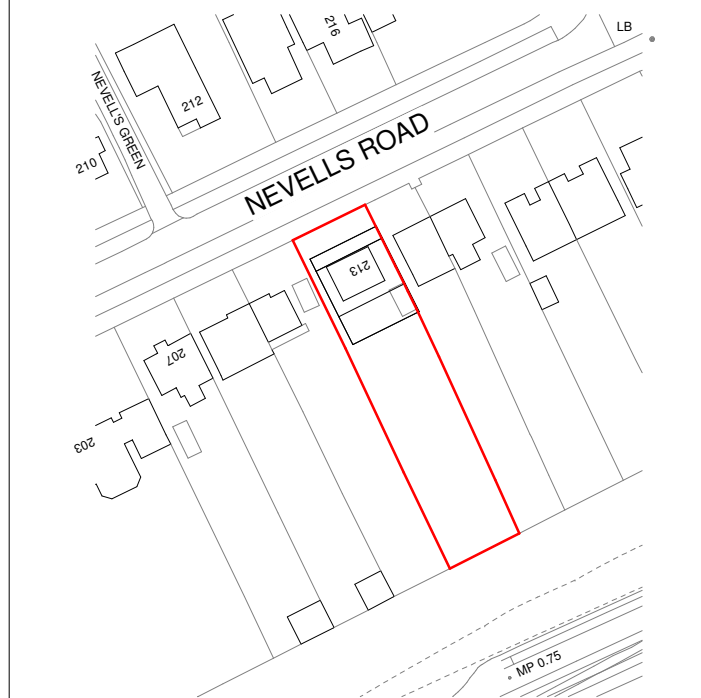

1 Location Plan
1 : 1250

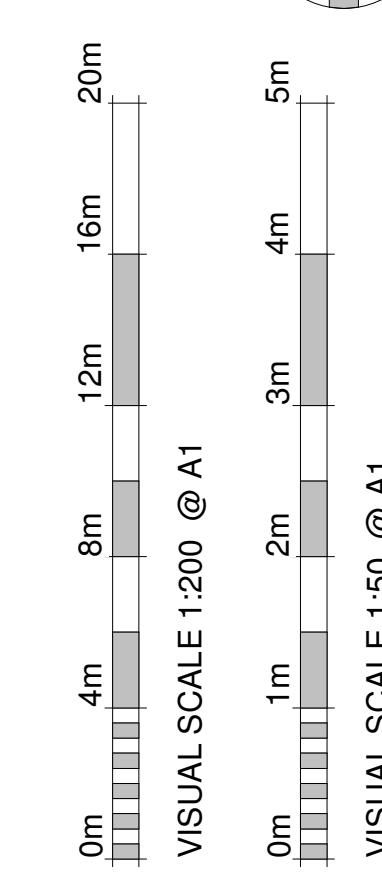

A	Alterations to garage and side elevation	08/12/25	AB
Revision Number	Revision Description	Revision Date	Issued by
Revision			

Planning
Status:
Dimensions, areas and levels where given are only approximate and subject to site survey.
All dimensions are to be checked on site. Figured dimensions only are to be taken from this drawing.
This drawing is to be read in conjunction with all relevant consultants and/or specialists drawings/documents and any discrepancies or variations are to be notified to the Architect before the affected work commences. This drawing is copyright and remains the property of the Architects.



telephone: 01462 453931
email: info@croearchitects.co.uk
web: www.croearchitects.co.uk

Project:
213 Nevells Rd,
Letchworth Garden City
SG6 4TZ

Client:
Mr and Mrs Shergill

Drawing name:
As Proposed

Scale: As indicated	A1	Drawing number	Revision
Date:	14/08	25080 - 010	A
Drawn by:	OD		